


गुरदा GURDA (PHASE-II)

KM 10.815 F/KHS CLASS 'B'

अप / डाउन
UP / DN

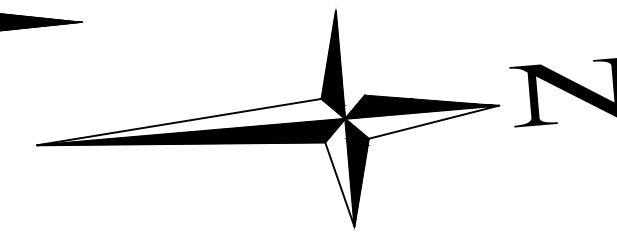

TO SOUTH CH LOC. TO NORTH CH LOC.
IN S.M's OFFICE

TO S.M
CH5KLR TO CH7KLR
IN SOUTH CH LOCATION

TO SM
CH1KLR TO CH4KLR
IN NORTH CH LOCATION



☒ OF GURDA STATION

CH: km: 10.815 F/KHS
AT CH: 0.00

S.M's PANEL

STN.BUILDING
80m x 10m.

H.L.PASS. P/FORM
(350m x10.5m)

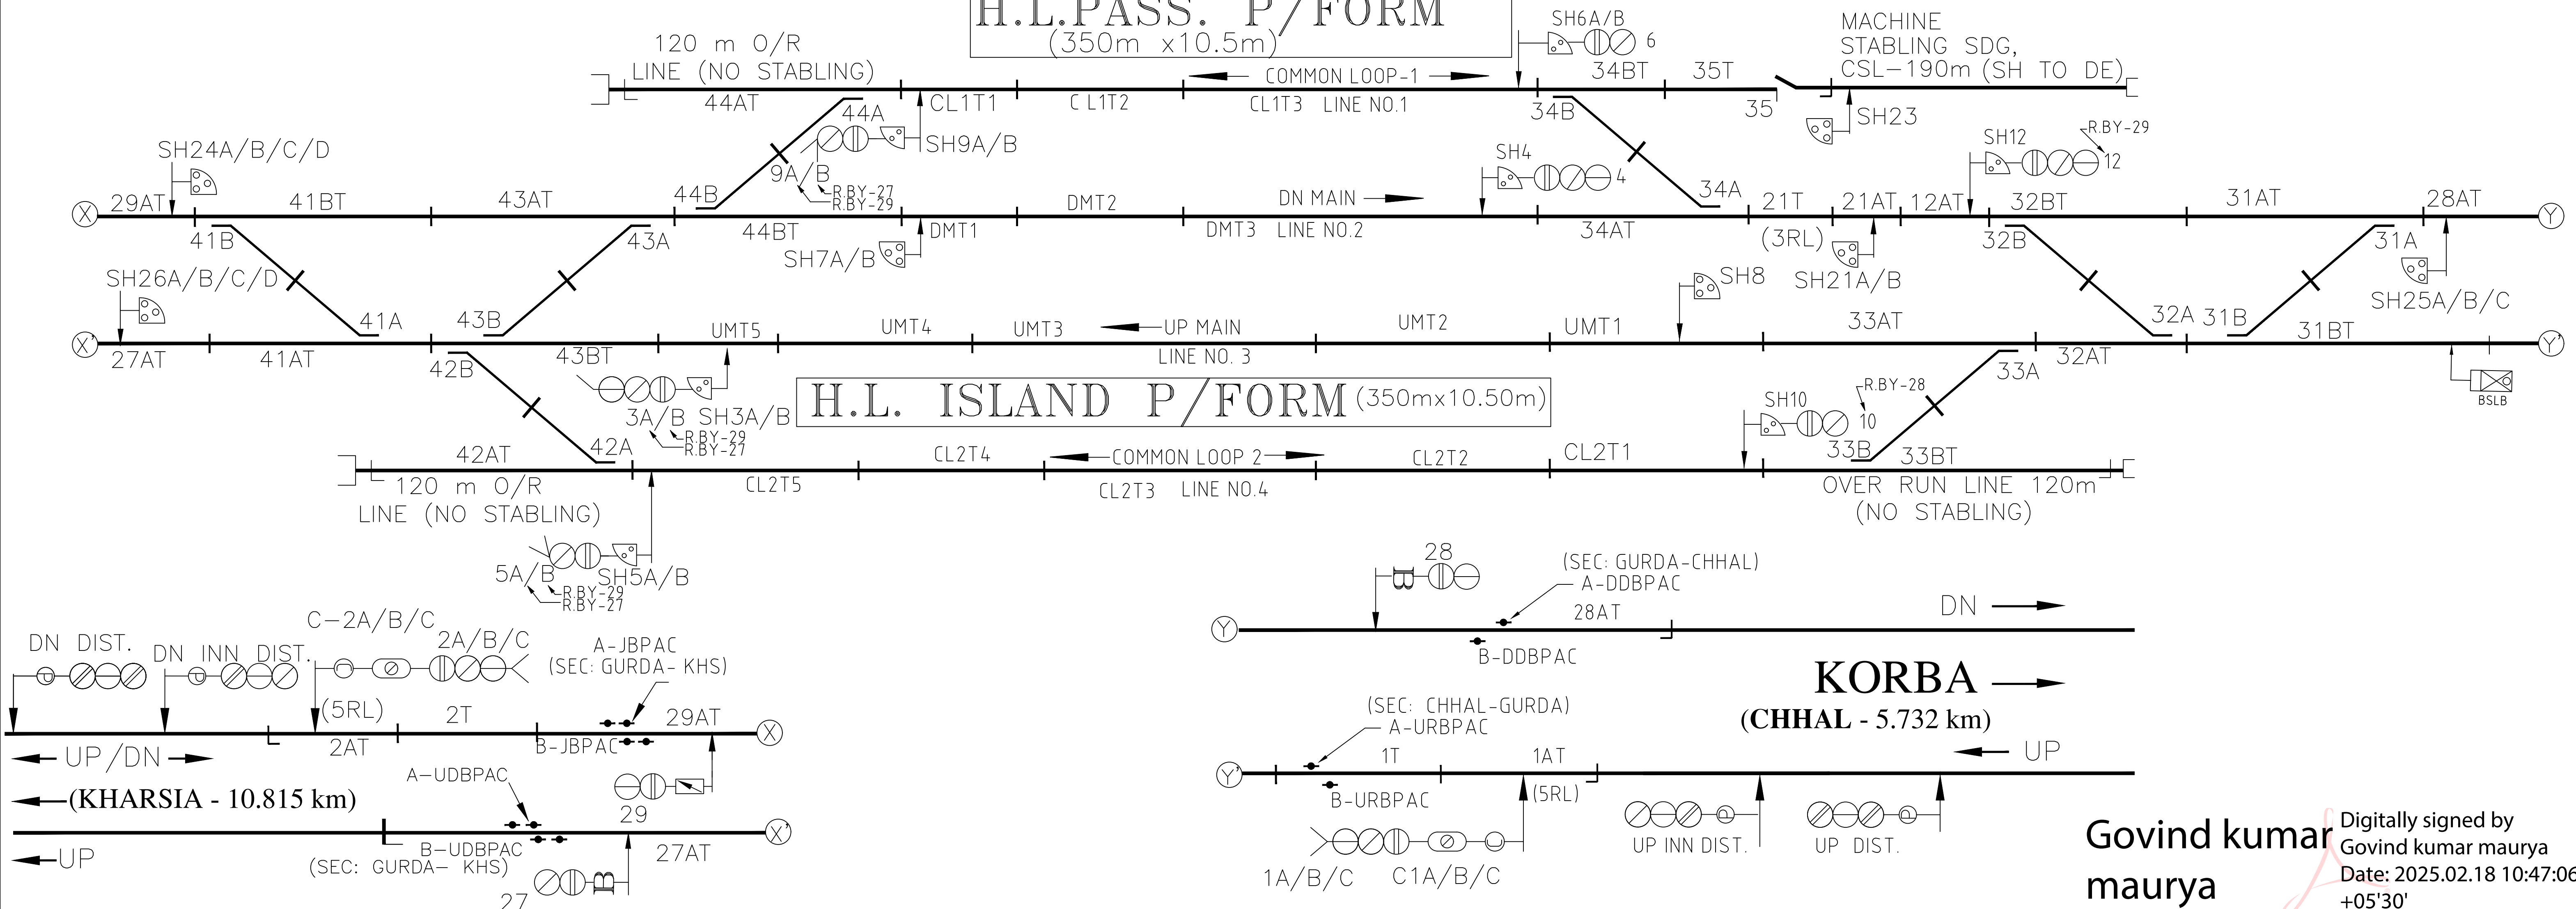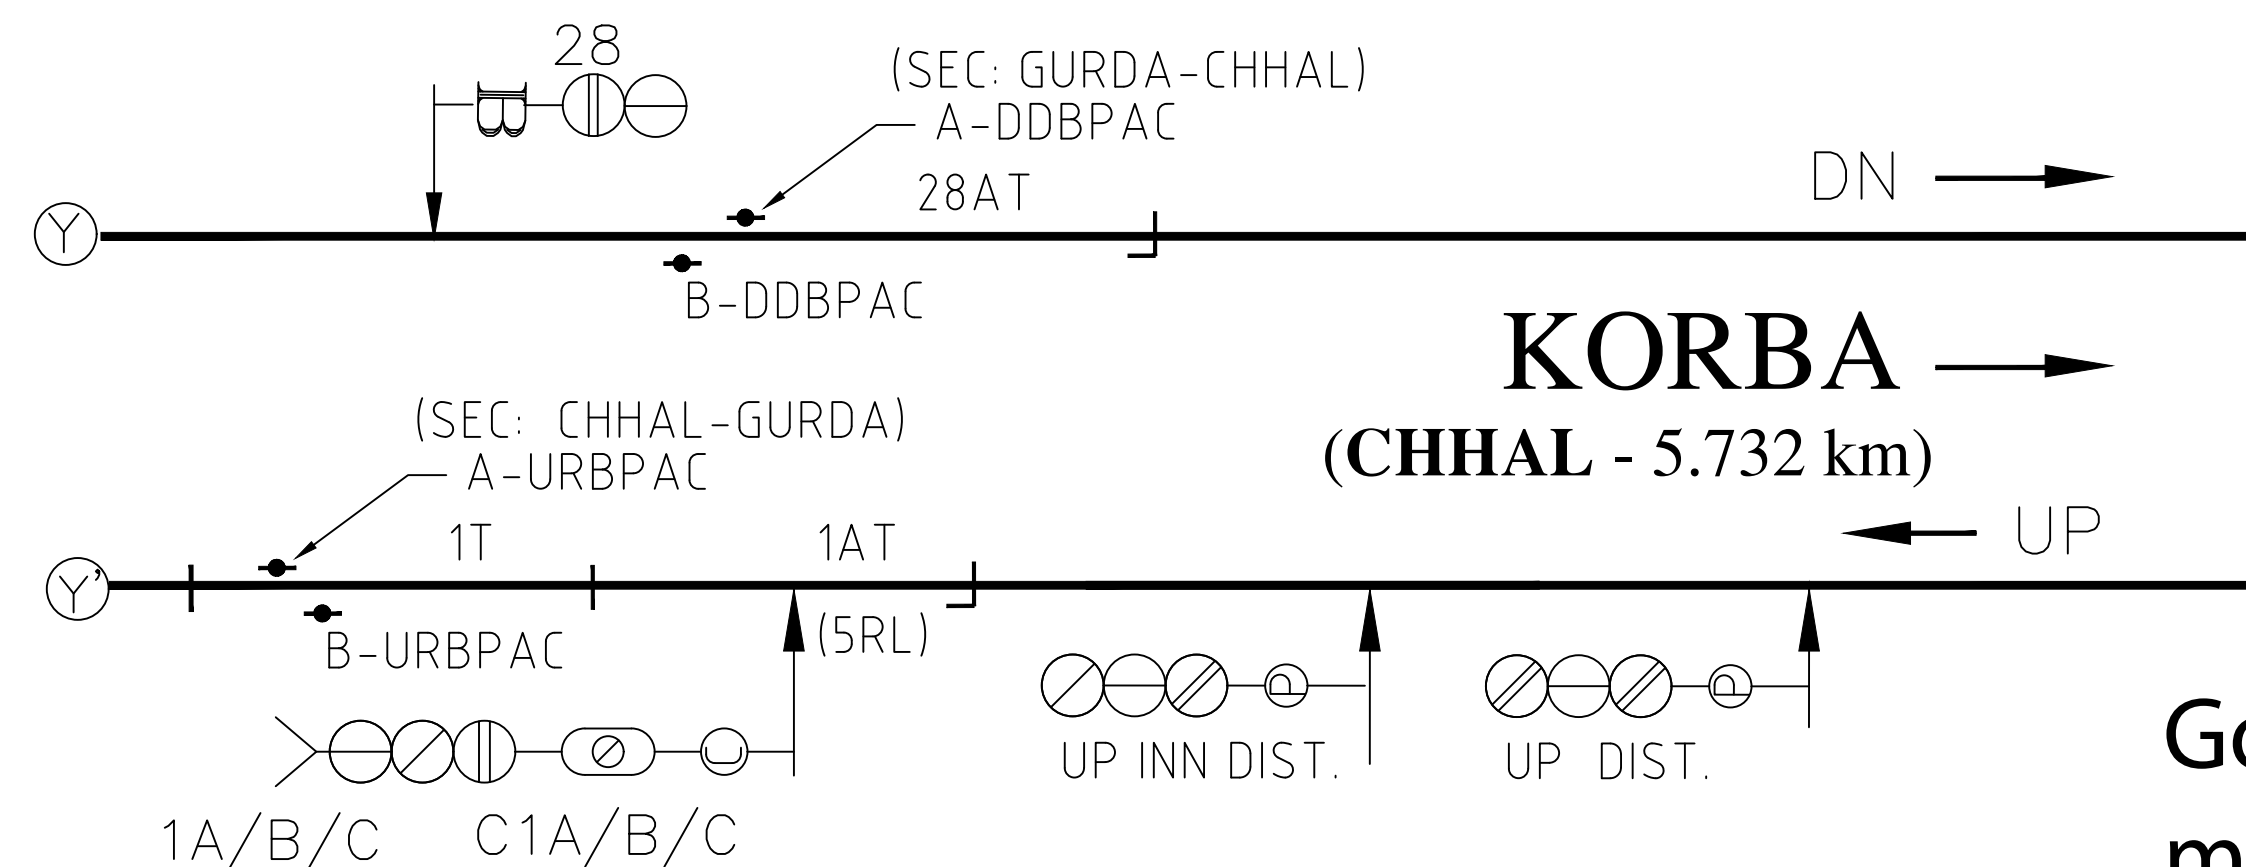

Govind kumar
maurya

Digitally signed by
Govind kumar maurya
Date: 2025.02.18 10:47:06
+05'30'