
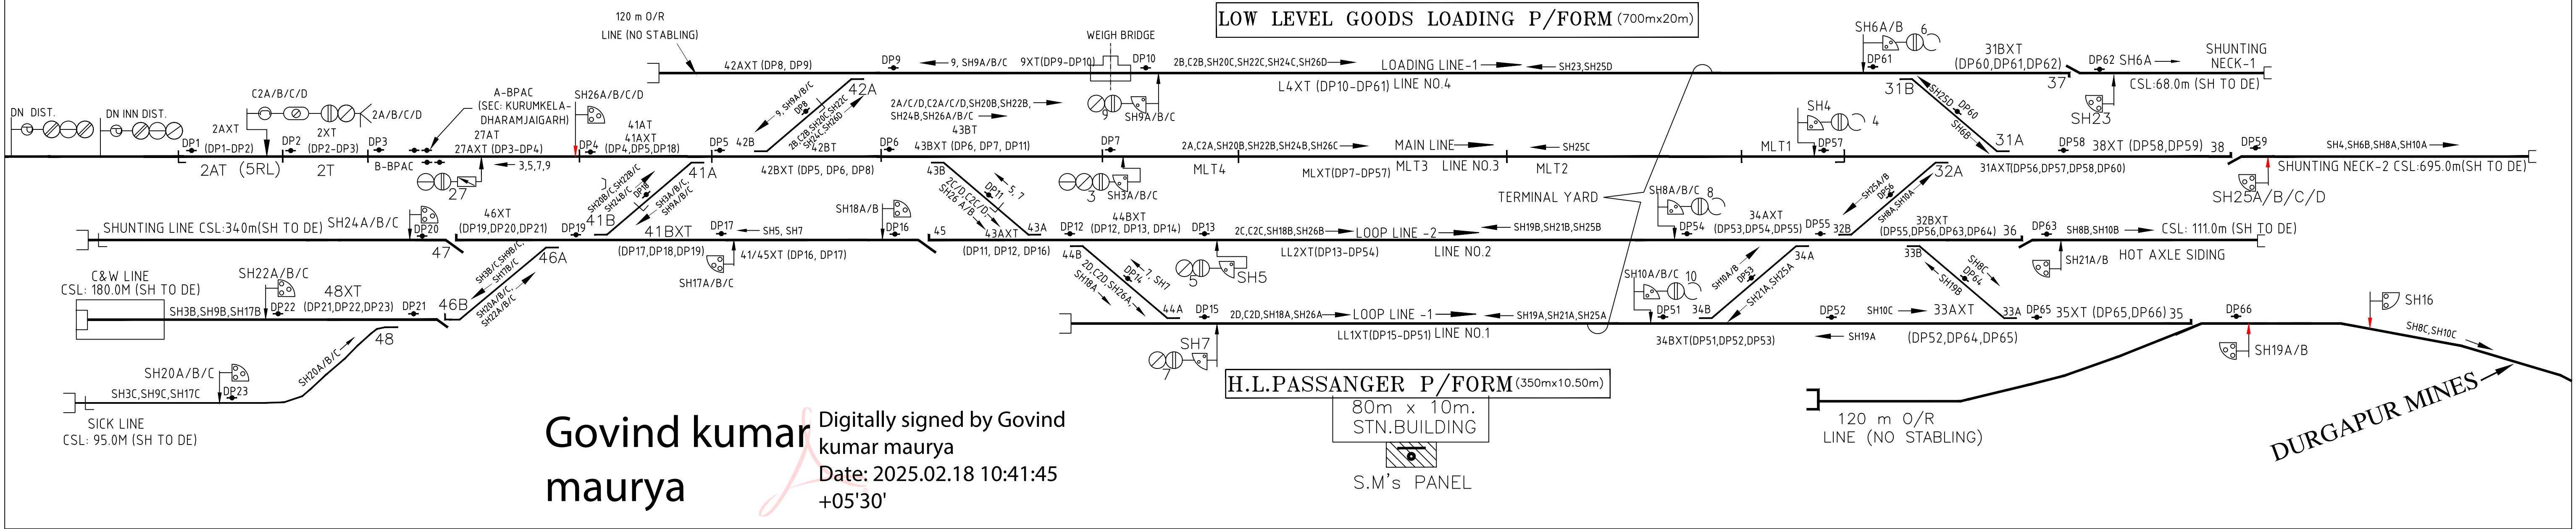
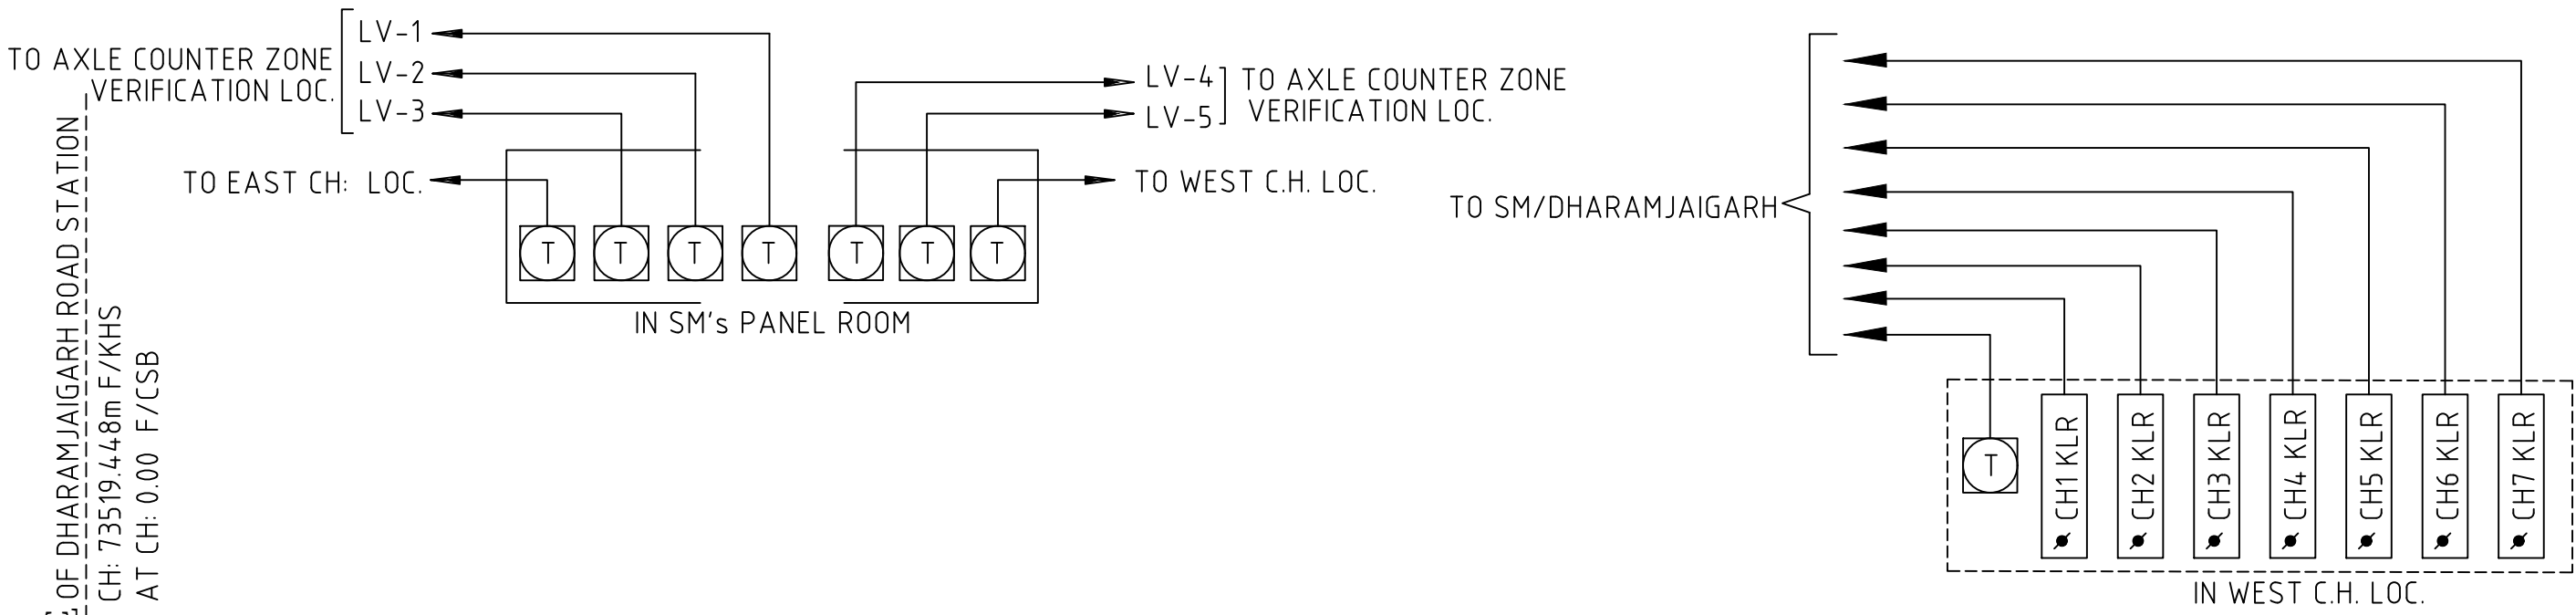


धरमजयगढ़ रोड

DHARAMJAIGARH ROAD

(PHASE-I)

CLASS 'B'

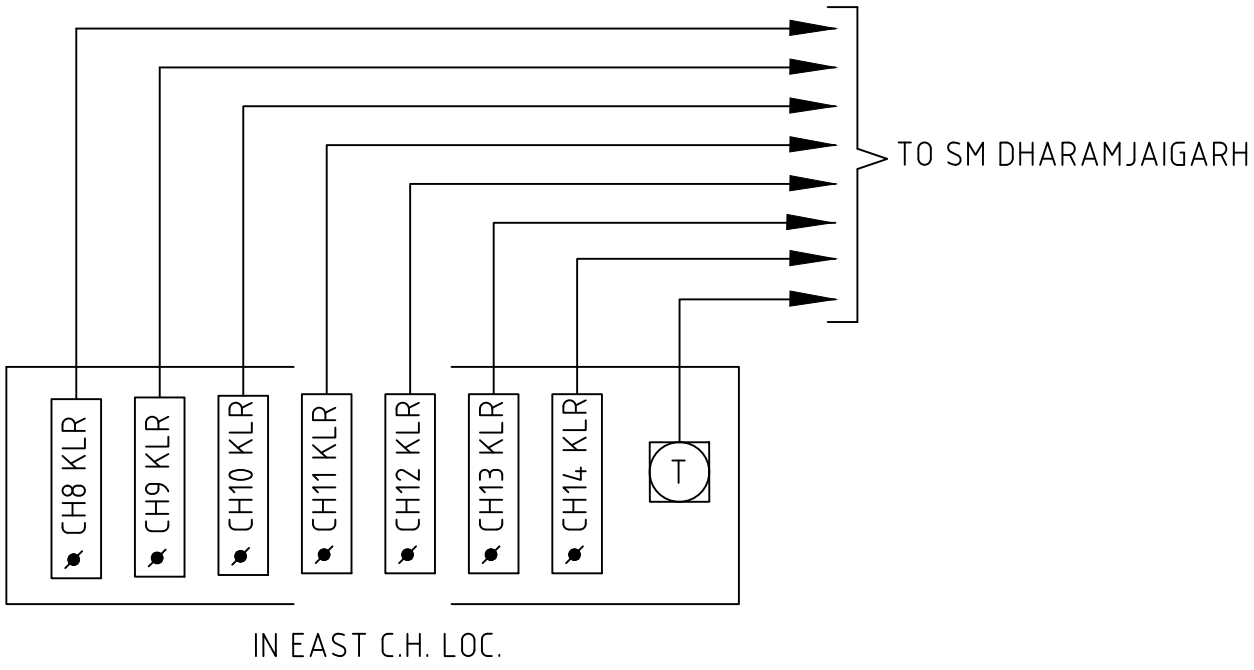

Govind kumar maurya

Digitally signed by Govind kumar maurya

Date: 2025.02.18 10:41:45 +05'30'