

PASLA


SURAJPURROAD SOUTH BLOCK CABIN


← UP/DN →

'B' CLASS, STD-III
MACLS, EI
KM.1.76 FROM SJQ

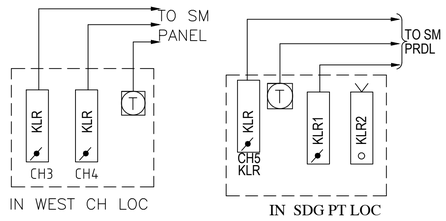

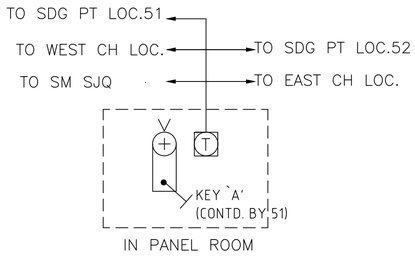

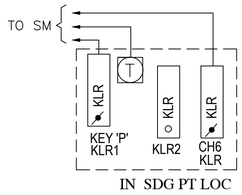


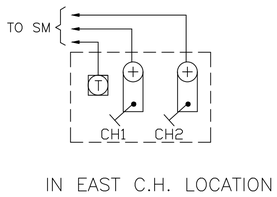

S.B.

WEST GOOMTY

EAST GOOMTY

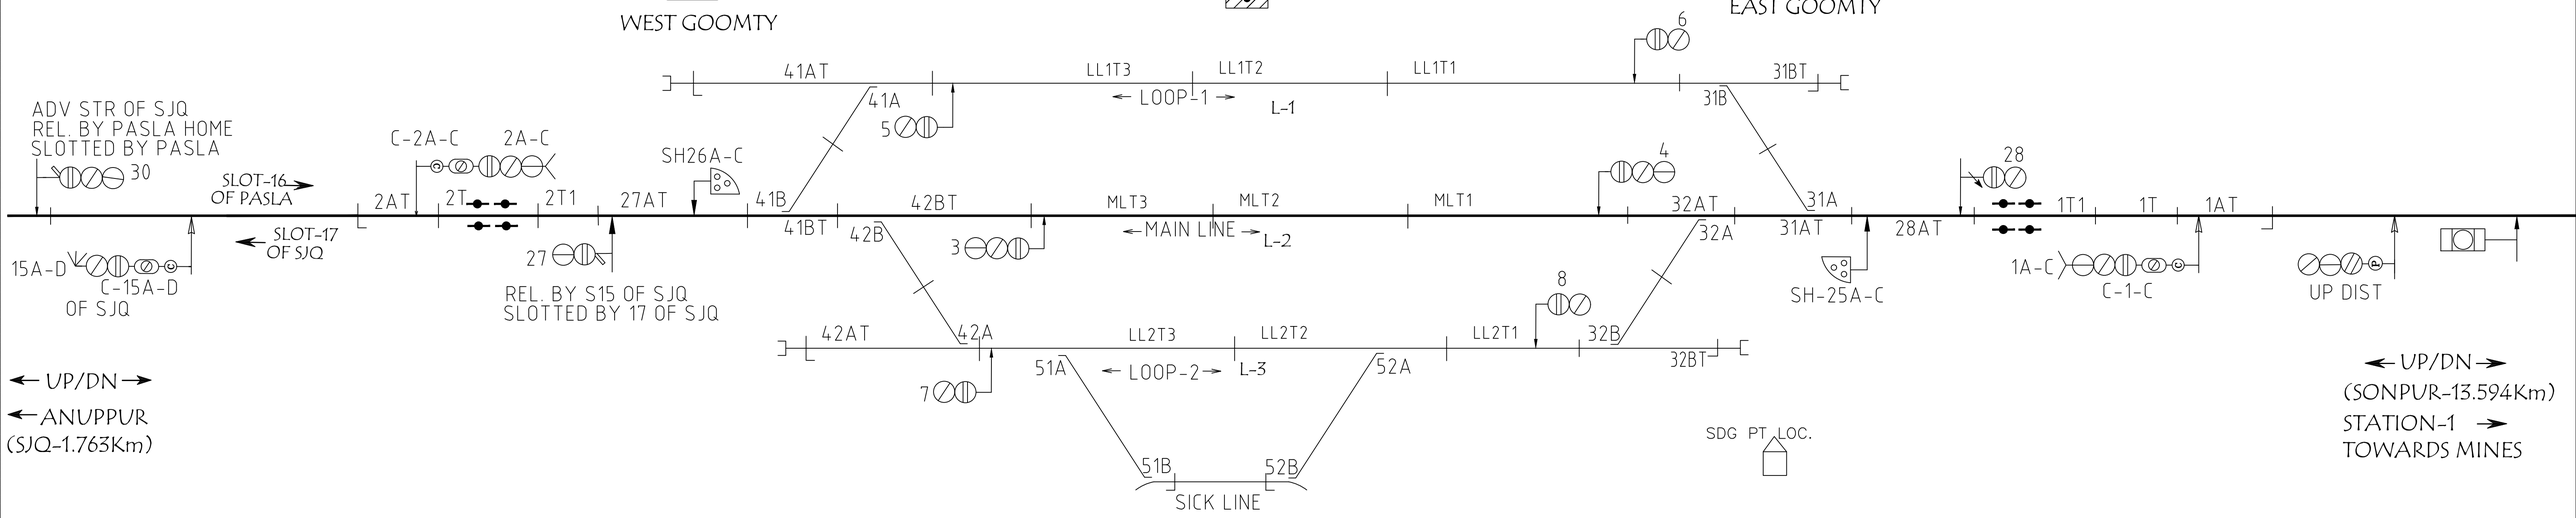

Govind kumar maurya

Digitally signed by Govind kumar maurya
Date: 2025.02.17 18:02:20 +05'30'

385/13 ALT-NIL

84A

PASLA