देवलगांव

DEWALGAON

(E.I. , CODE– DEW , CLASS–B, STD.–II

(KM:1068.987)

←UP/DN→

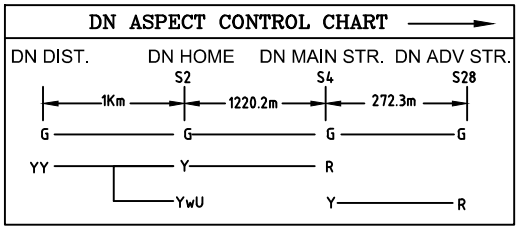

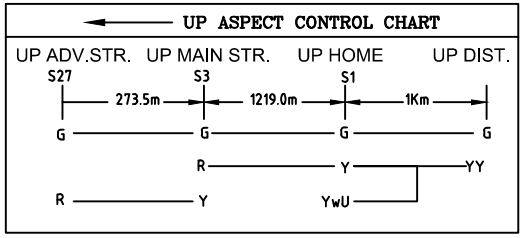

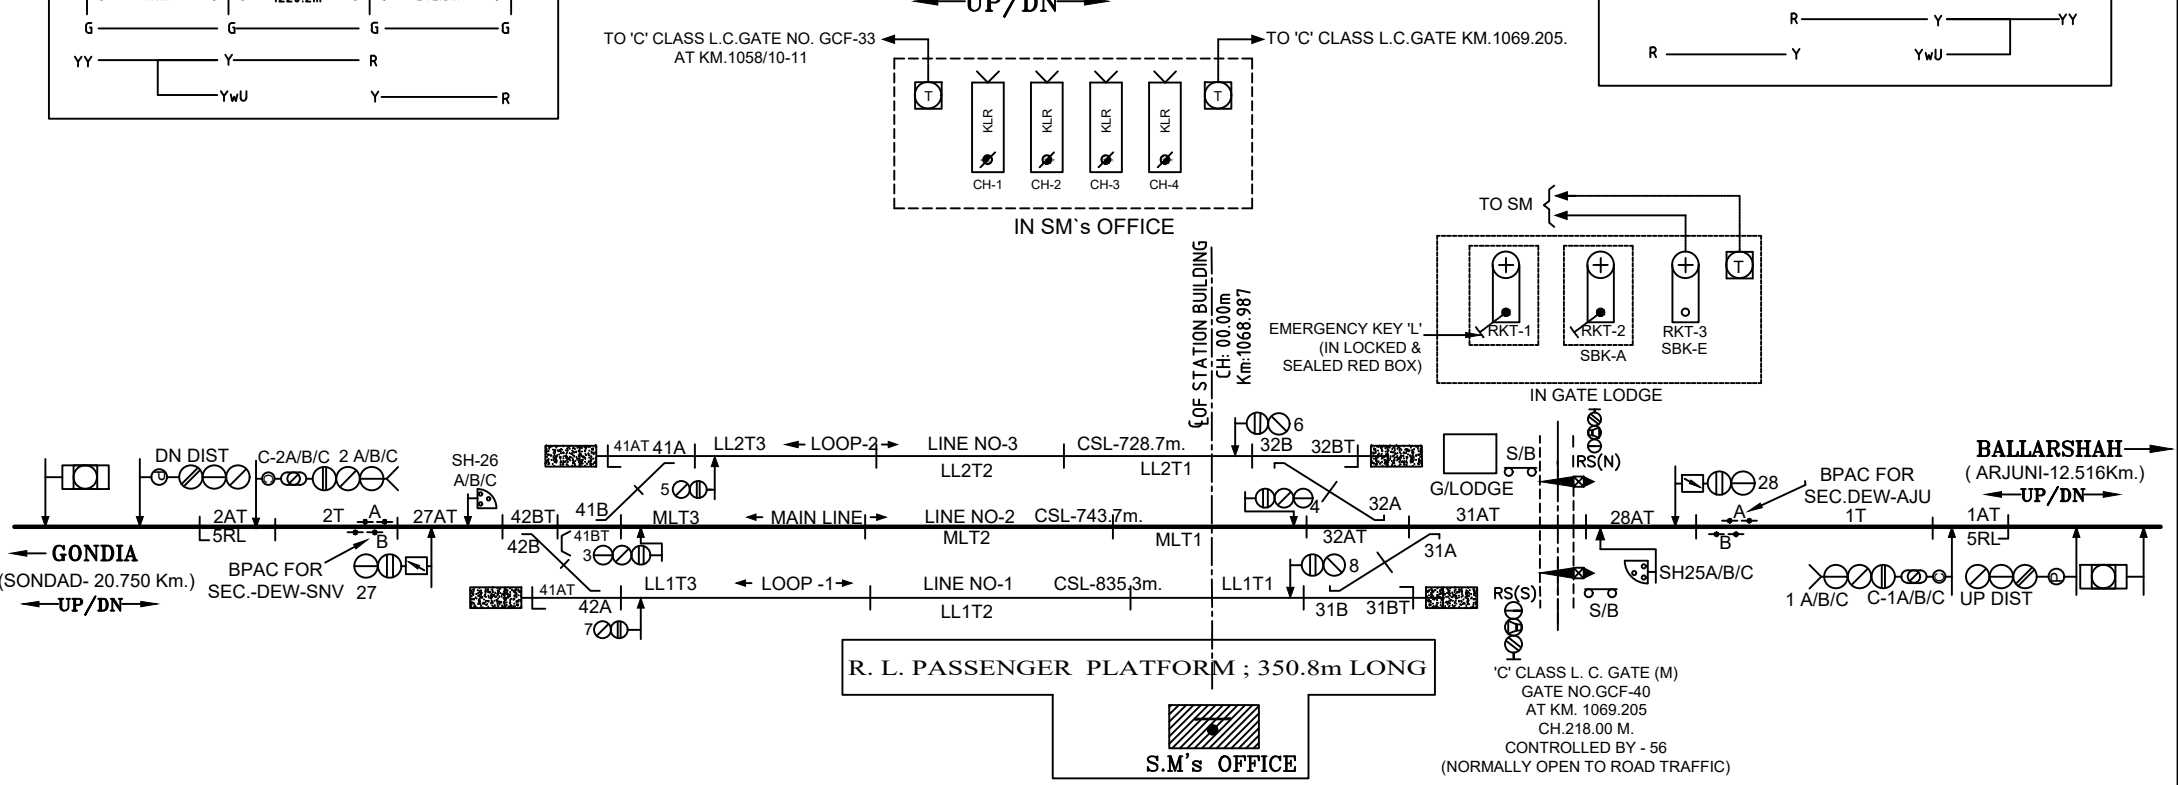

CRANK HANDLE GROUPING FOR EMERGENCY OPERATION OF POINTS			
S. NO.	CRANK HANDLE	CONTROL POINTS	LOCATION
1.	CH1	31A/B	SM`s OFFICE
2.	CH2	32A/B	SM`s OFFICE
3.	CH3	41A/B	SM`s OFFICE
4.	CH4	42A/B	SM`s OFFICE

CONTROLS IN S.M'S OFFICE

TOTAL NUMBER OF CONTROLS: 1 TO 60

SIGNAL & SLOT CONTROLS: 1 TO 30 (SPACES 9-24,29,30)

POINTS CONTROLS: 31 TO 50 (SPACES 33 TO 40.43 TO 50)

SIDING POINT CONTROLS: 51 TO 55 (SPACES 51 TO 55)

L.C. GATE CONTROLS: 56 TO 60 (SPACES 57 TO 60)

SYSTEM OF BLOCK WORKING				
S. NO.	SYSTEM	SECTION	BLOCK INSTRUMENT	LOCATION
1	ABSOLUTE BLOCK	DEW-AJU	* BLOCK PANEL	SM`s OFFICE
2	ABSOLUTE BLOCK	DEW-SNV	* BLOCK PANEL	SM`s OFFICE

*PROVIDED WITH BLOCK PROVING AXLE COUNTER (BPAC).

DRG NO

SI.430//14

ALT-C