अलेवाही
ALEWAHI

(E.I. , CODE- AWH , CLASS-B, STD.-II

(KM:1160.901)

UP/DN

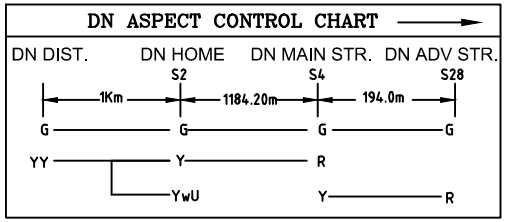

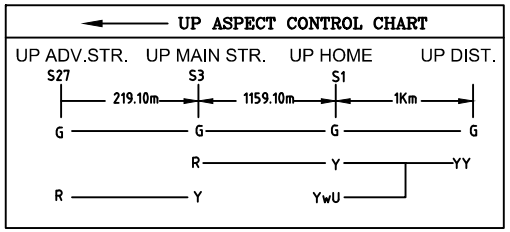

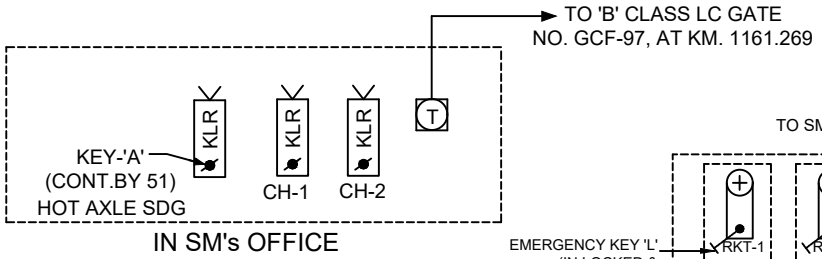

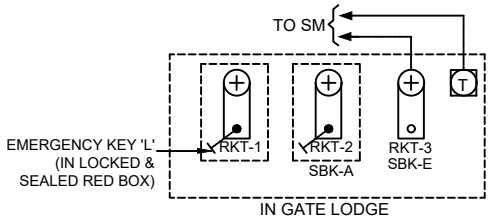

'B' CLASS L. C. GATE (M)
GATE NO.GCF-97
AT KM. 1161.269,CH.368.500 M.
CONTROLLED BY - 56
MOTOR OPERATED
(SLIDIN BARRIER PROVIDED)

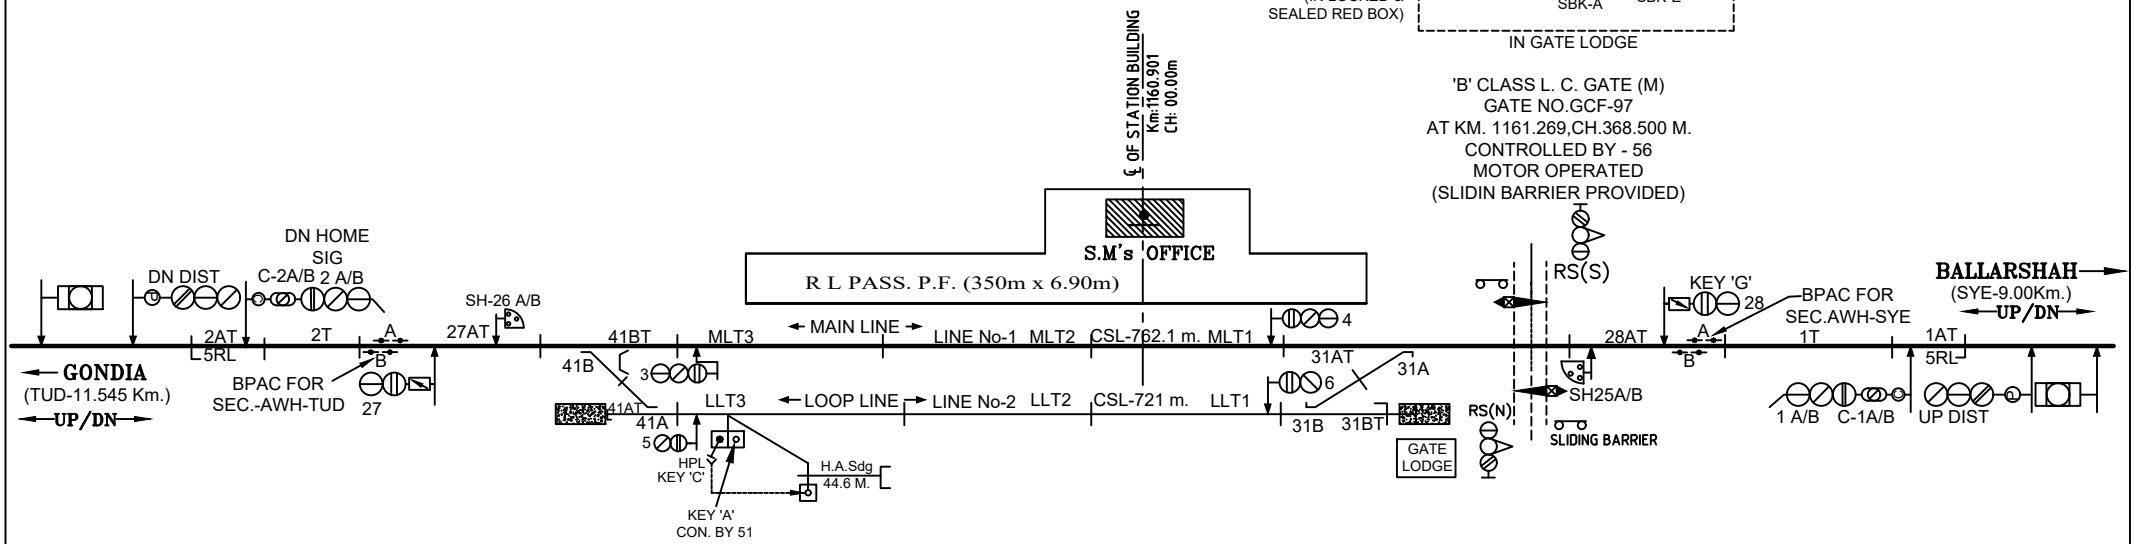

CONTROLS IN S.M'S OFFICE

TOTAL NUMBER OF CONTROLS: 1 TO 60

SIGNAL & SLOT CONTROLS: 1 TO 30 (SPACES 7-24,29,30)

POINTS CONTROLS: 31 TO 50 (SPACES 32 TO 40,42 TO 50)

SIDING POINT CONTROLS: 51 TO 55 (SPACES - 52 TO 55)

L.C. GATE CONTROLS: 56 TO 60 (SPACES 57 TO 60)

CRANK HANDLE GROUPING FOR EMERGENCY OPERATION OF POINTS

S. NO.	CRANK HANDLE	CONTROL POINTS	LOCATION
1.	CH1	31A/B	SM's OFFICE
2.	CH2	41A/B	SM's OFFICE

SYSTEM OF WORKING

SL. NO.	SYSTEM	SECTION	BLOCK INSTRUMENT	LOCATION
1.	ABSOLUTE BLOCK	AWH-TUD	*BLOCK PANEL WITH UFSBI	SM`s OFFICE
2.	ABSOLUTE BLOCK	AWH-SYE	*BLOCK PANEL WITH UFSBI	SM`s OFFICE

*PROVIDED WITH BPAC

DRG NO

SI/NGP/AWH/15

W.No-D