

Diagram illustrating the UP/DN operation. Two "IN GATE LODGE" blocks, each containing a "T" in a circle, are connected by a double-headed arrow labeled "UP/DN". Each block has an output line labeled "TO SM/SKS".

TO SM/DNL

FOR UP/DN LINE


EMERGENCY KEY 'L' IN A LOCKED & SEALED RED BOX.

EKT1 EKT2 EKT3 EKT4

SBK-Q SBK-R

SBK-P (ELECTRO-MECHANICALLY LOCK FREE)

IN GATE LODGE

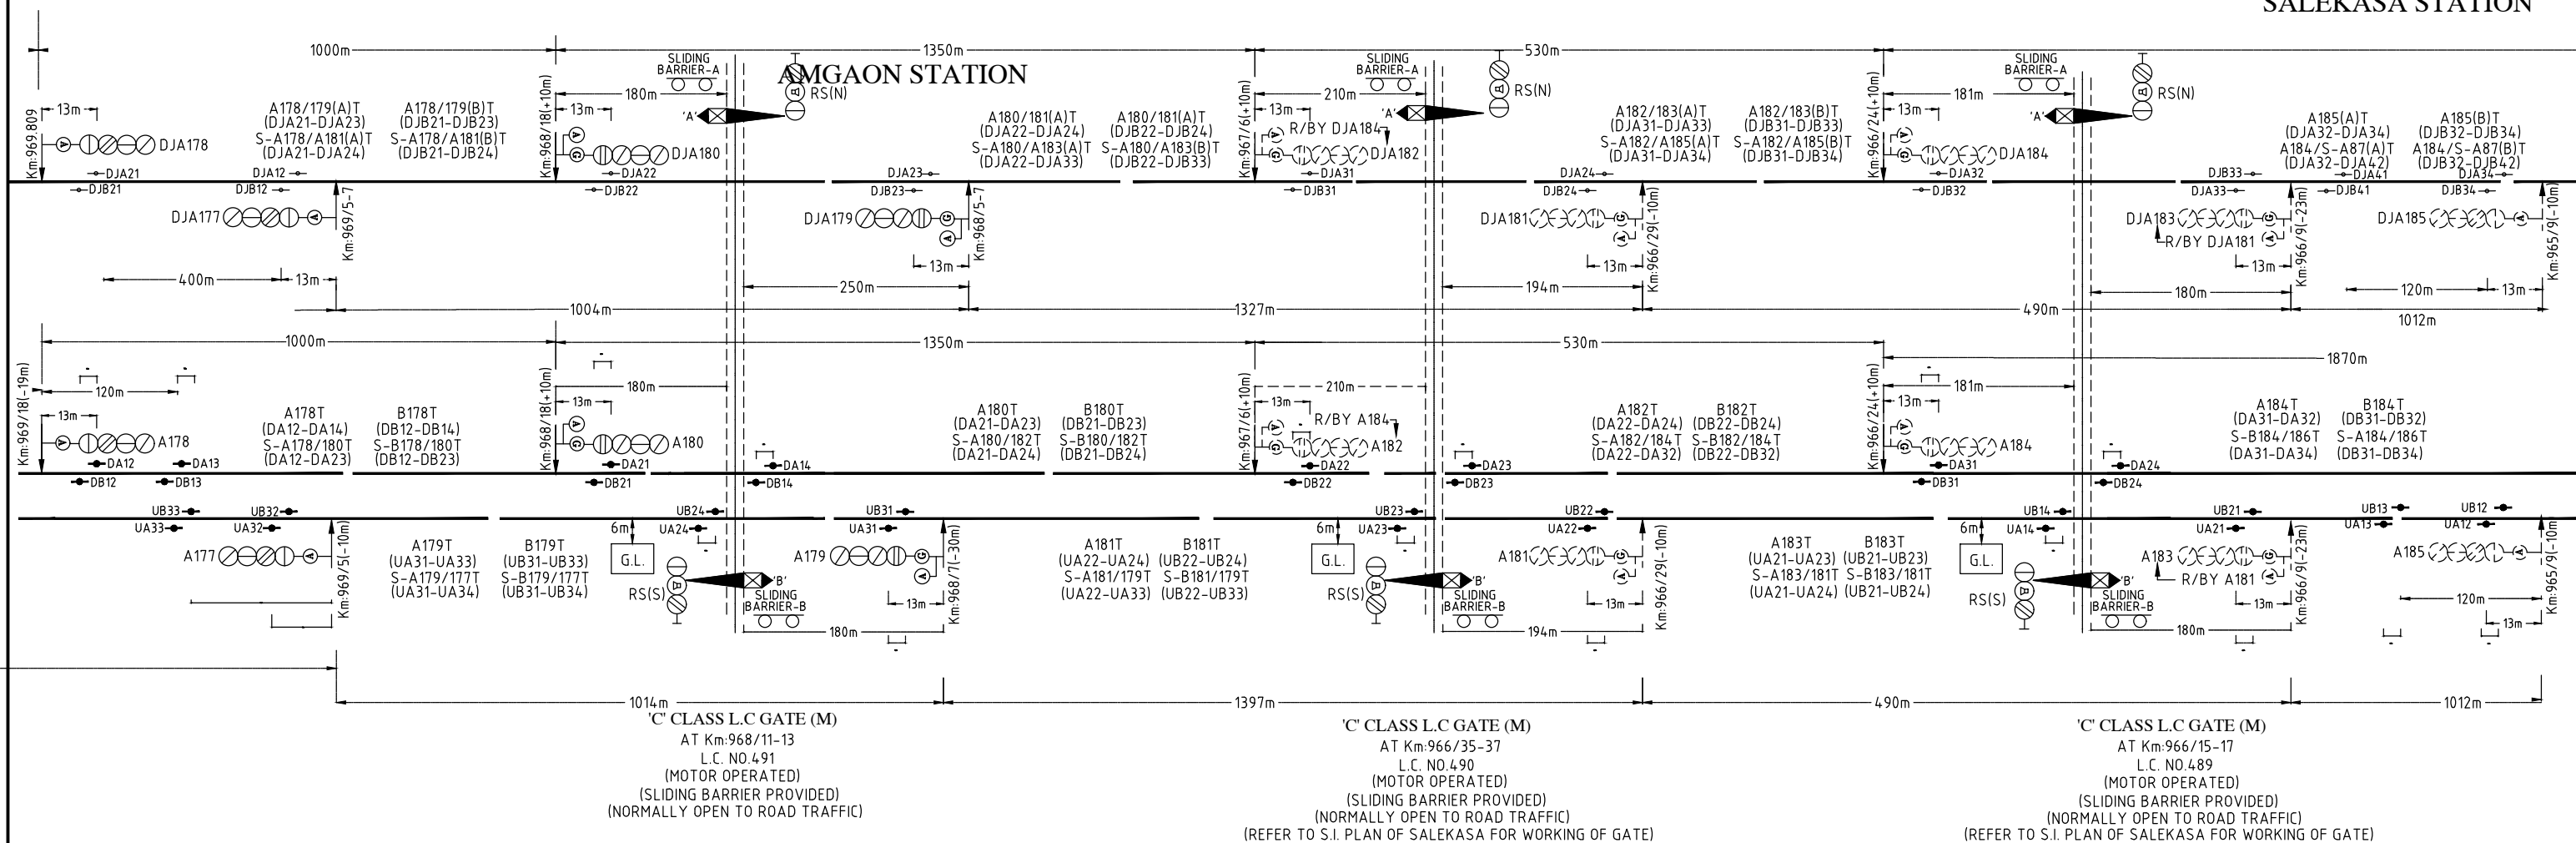

GDM-AGN-SKS AUTO SIGNALLING SECTION