


BORTALAO

CLASS-SPL STD-III(R) CODE-BTL

KM: 944.408

UP/DN

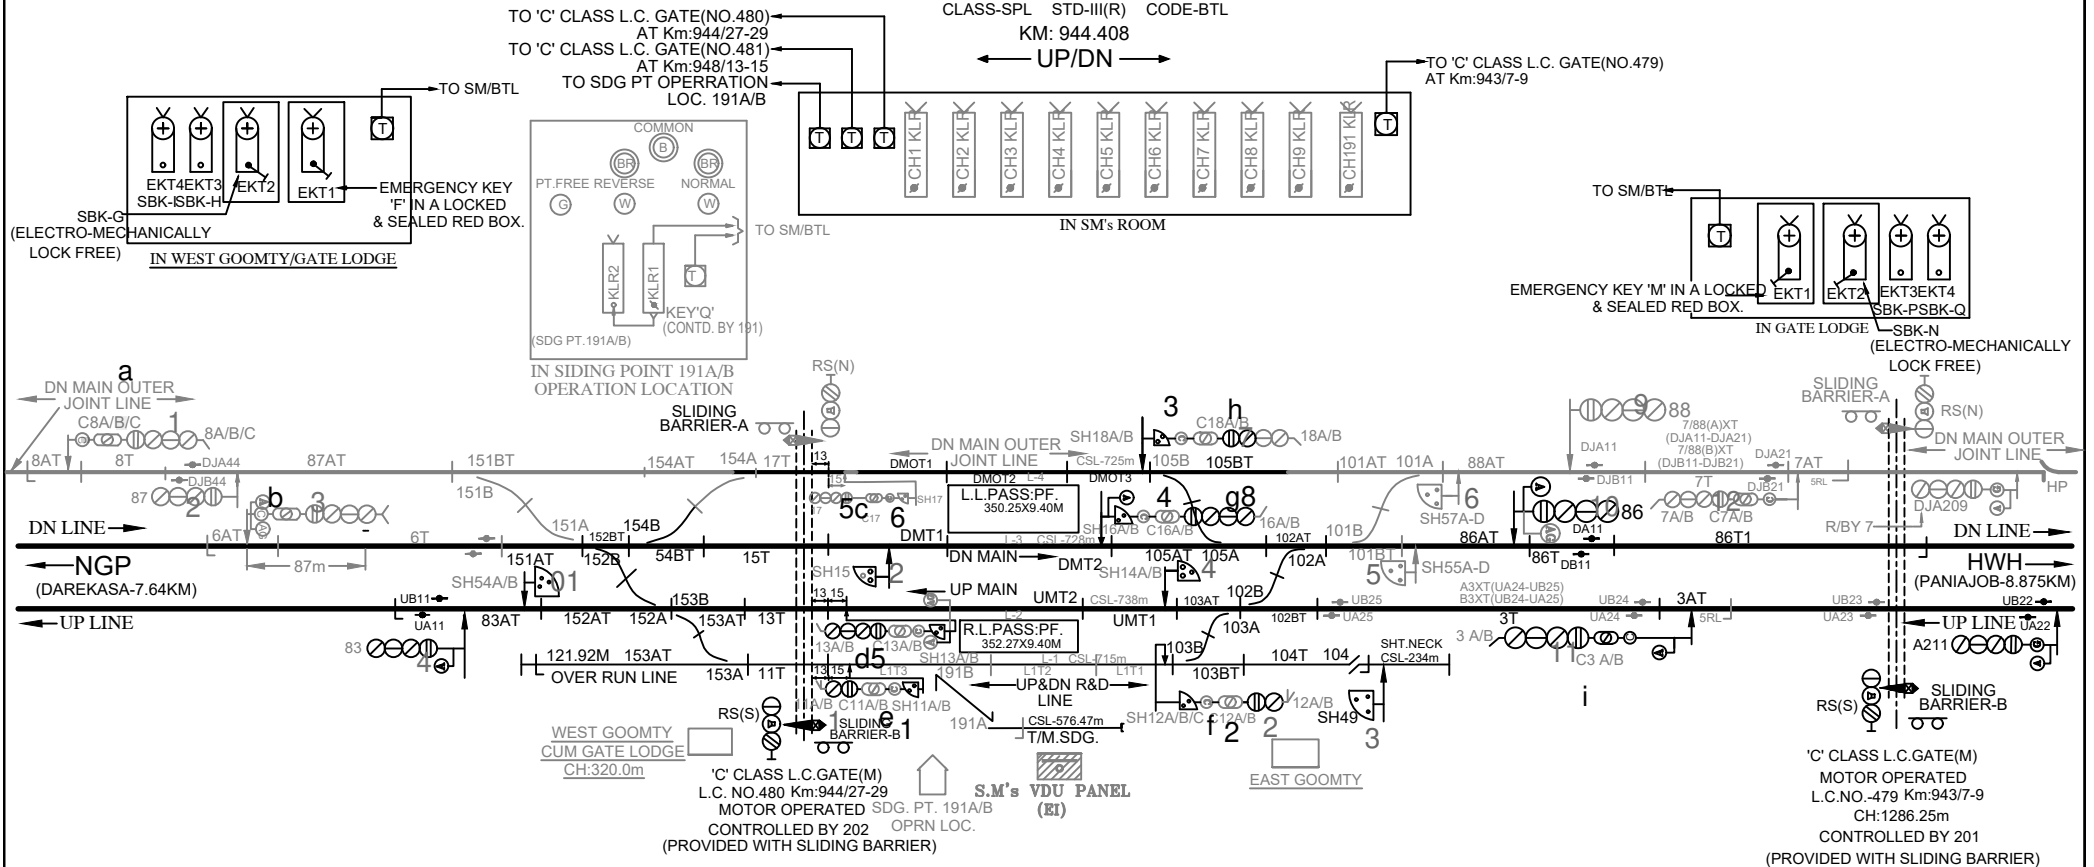

SYSTEM OF WORKING

SL.NO	SYSTEM	SECTION	INSTRUMENT	LOCATION
1	AUTOMATIC BLOCK	BORTALAO-DAREKASA (UP&DN).	-	-
2	AUTOMATIC BLOCK	BORTALAO-PANIAJOB (UP&DN).	-	-
3	AUTOMATIC BLOCK	BORTALAO-DAREKASA (DMOJT).	-	-
4	AUTOMATIC BLOCK	BORTALAO-PANIAJOB (DMOJT).	-	-

VDU IN S.M.'s ROOM

TOTAL NO. OF CONTROL-1 TO 205.

SIGNAL -1 TO 99.(SPACES- 1,2,4,5,9,10,19 TO 48,50 TO 82,84,85,89 TO 99)

POINT -100 TO 190. (SPACES- 100,106 TO 150,155 TO 190)

CONTROL POINT-191 TO 200. (SPACES- 192-200)

CONTROL LC- 201 TO 205. (SPACES- 203 TO 205)

SI/NGP/BTL/20-1

WORK No.A1