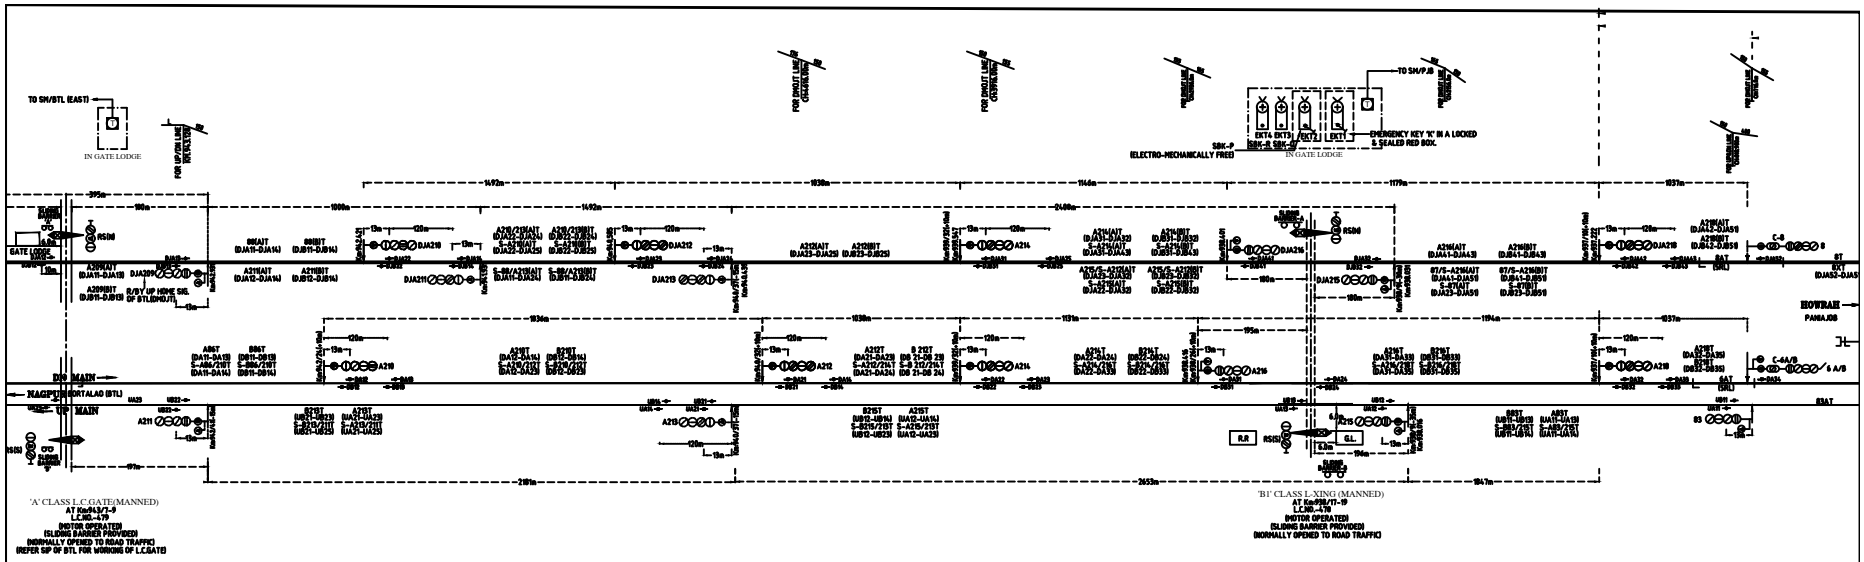


AUTO SECTION BETWEEN PJB-BTL WITH 3RD LINE