# JATKANHAR

CLASS B STD-III(R) CODE-JTR

KM: 921.3 (OLD)

KM: 922.705 (NEW)

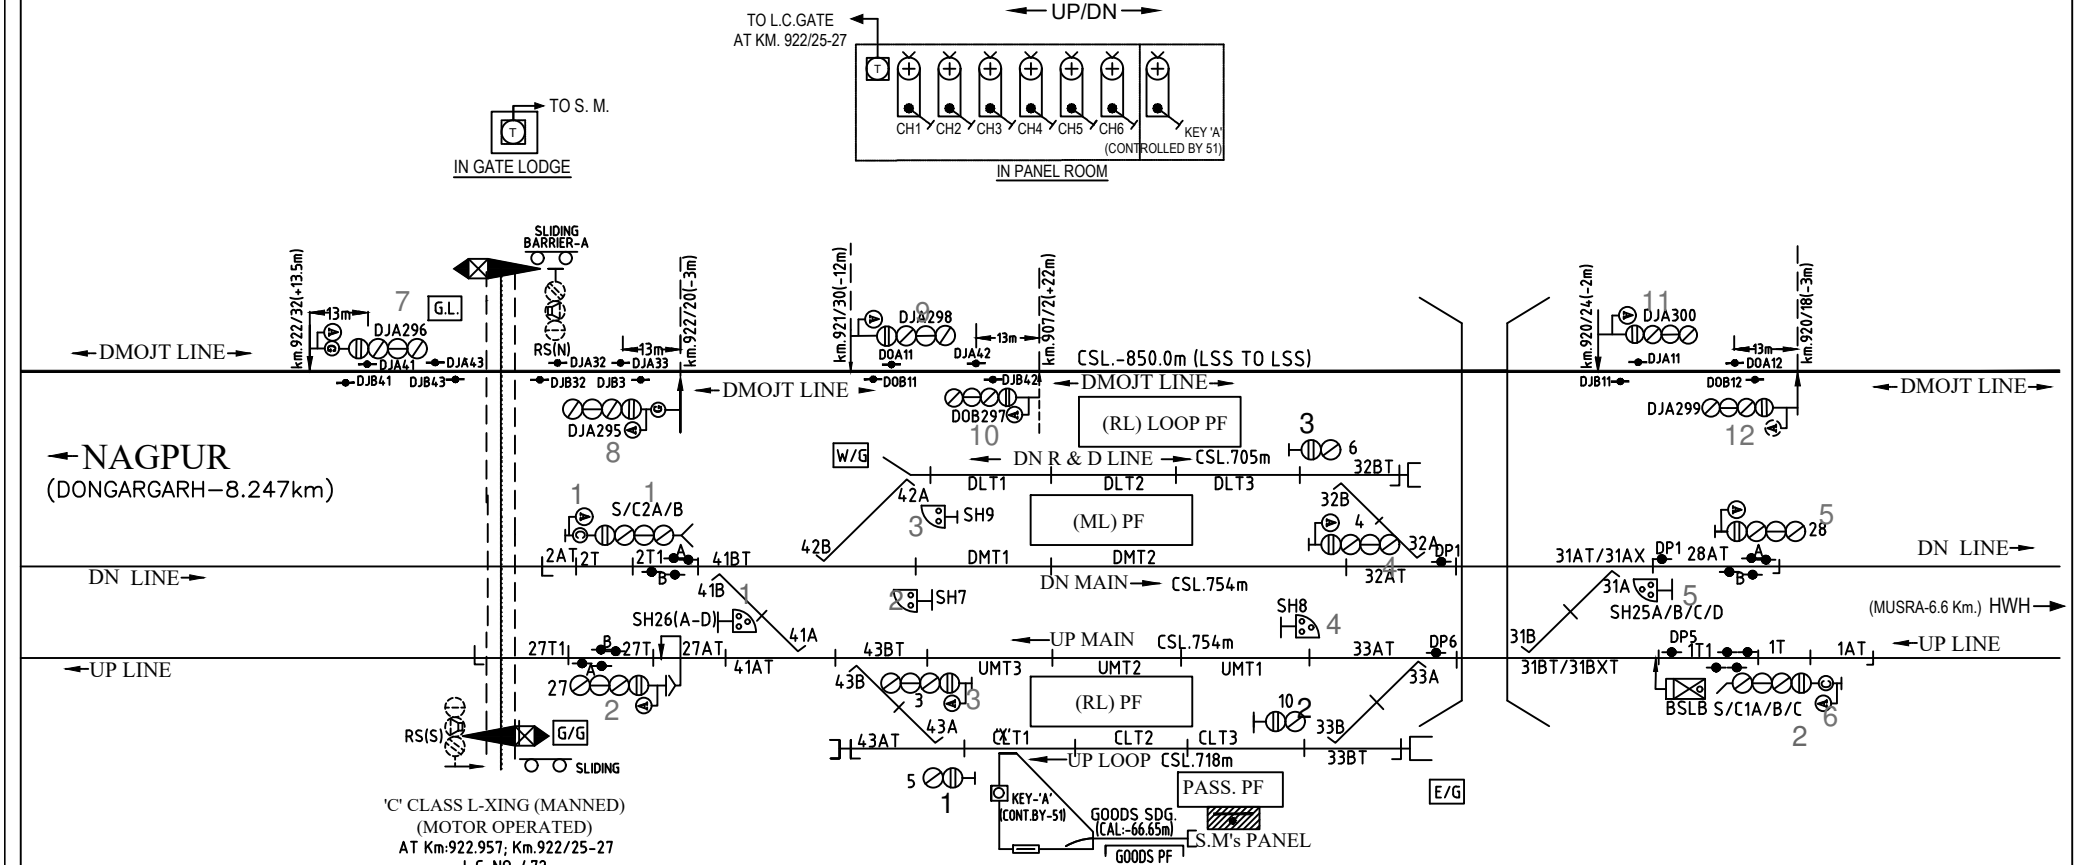


'C' CLASS L-XING (MANNED)
(MOTOR OPERATED)
AT Km:922.957; Km.922/25-27
L.C. NO. 472
CNL BY 57
(NORMALLY OPEN TO ROAD TRAFFIC)

**CONTROL PANEL IN S.M's OFFICE.**

| | |
|---|---|
| TOTAL NO. OF CONTROLS | - 1 TO 60. |
| SIGNAL & SLOT CONTROLS | - 1 TO 30. (SPACES- 7,8,9,11 - 24,29,30) |
| POINT CONTROLS | - 31 TO 50 (SPACES- 34 - 40, & 44 - 50.) |
| SIDING POINT CONTROLS | - 51 TO 55. (SPACES- 53 - 55.) |
| L.C.GATE CONTROLS | - 56 TO 60. (SPACES- 56 - 60.) |

## JATKANHAR

IN CONNECTION WITH 3RD LINE BETWEEN RJN-KAV WITH AUTO SIGNALLING.

SIP NO. SI/NGP/JTR/19