AUTO SIGNALLING MUA-BAKL SECTION

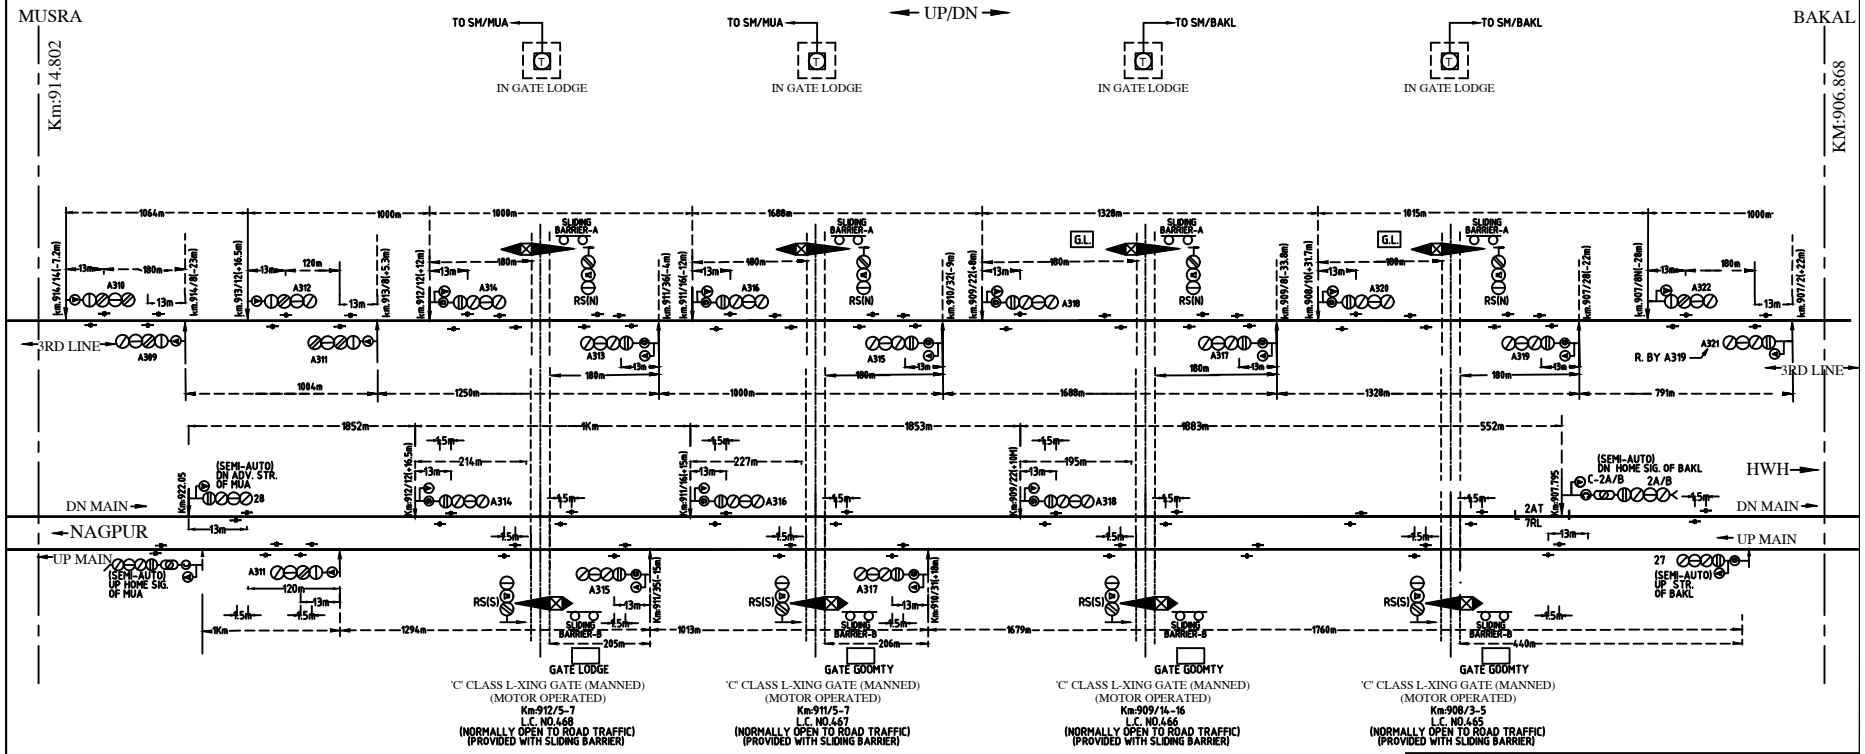

AUTO SIGNALLING BETWEEN MUA-BAKL SECTION