

CLASS `B`


STD-III

CODE-BAKL

KM: 906.868

BAKAL

← UP/DN →

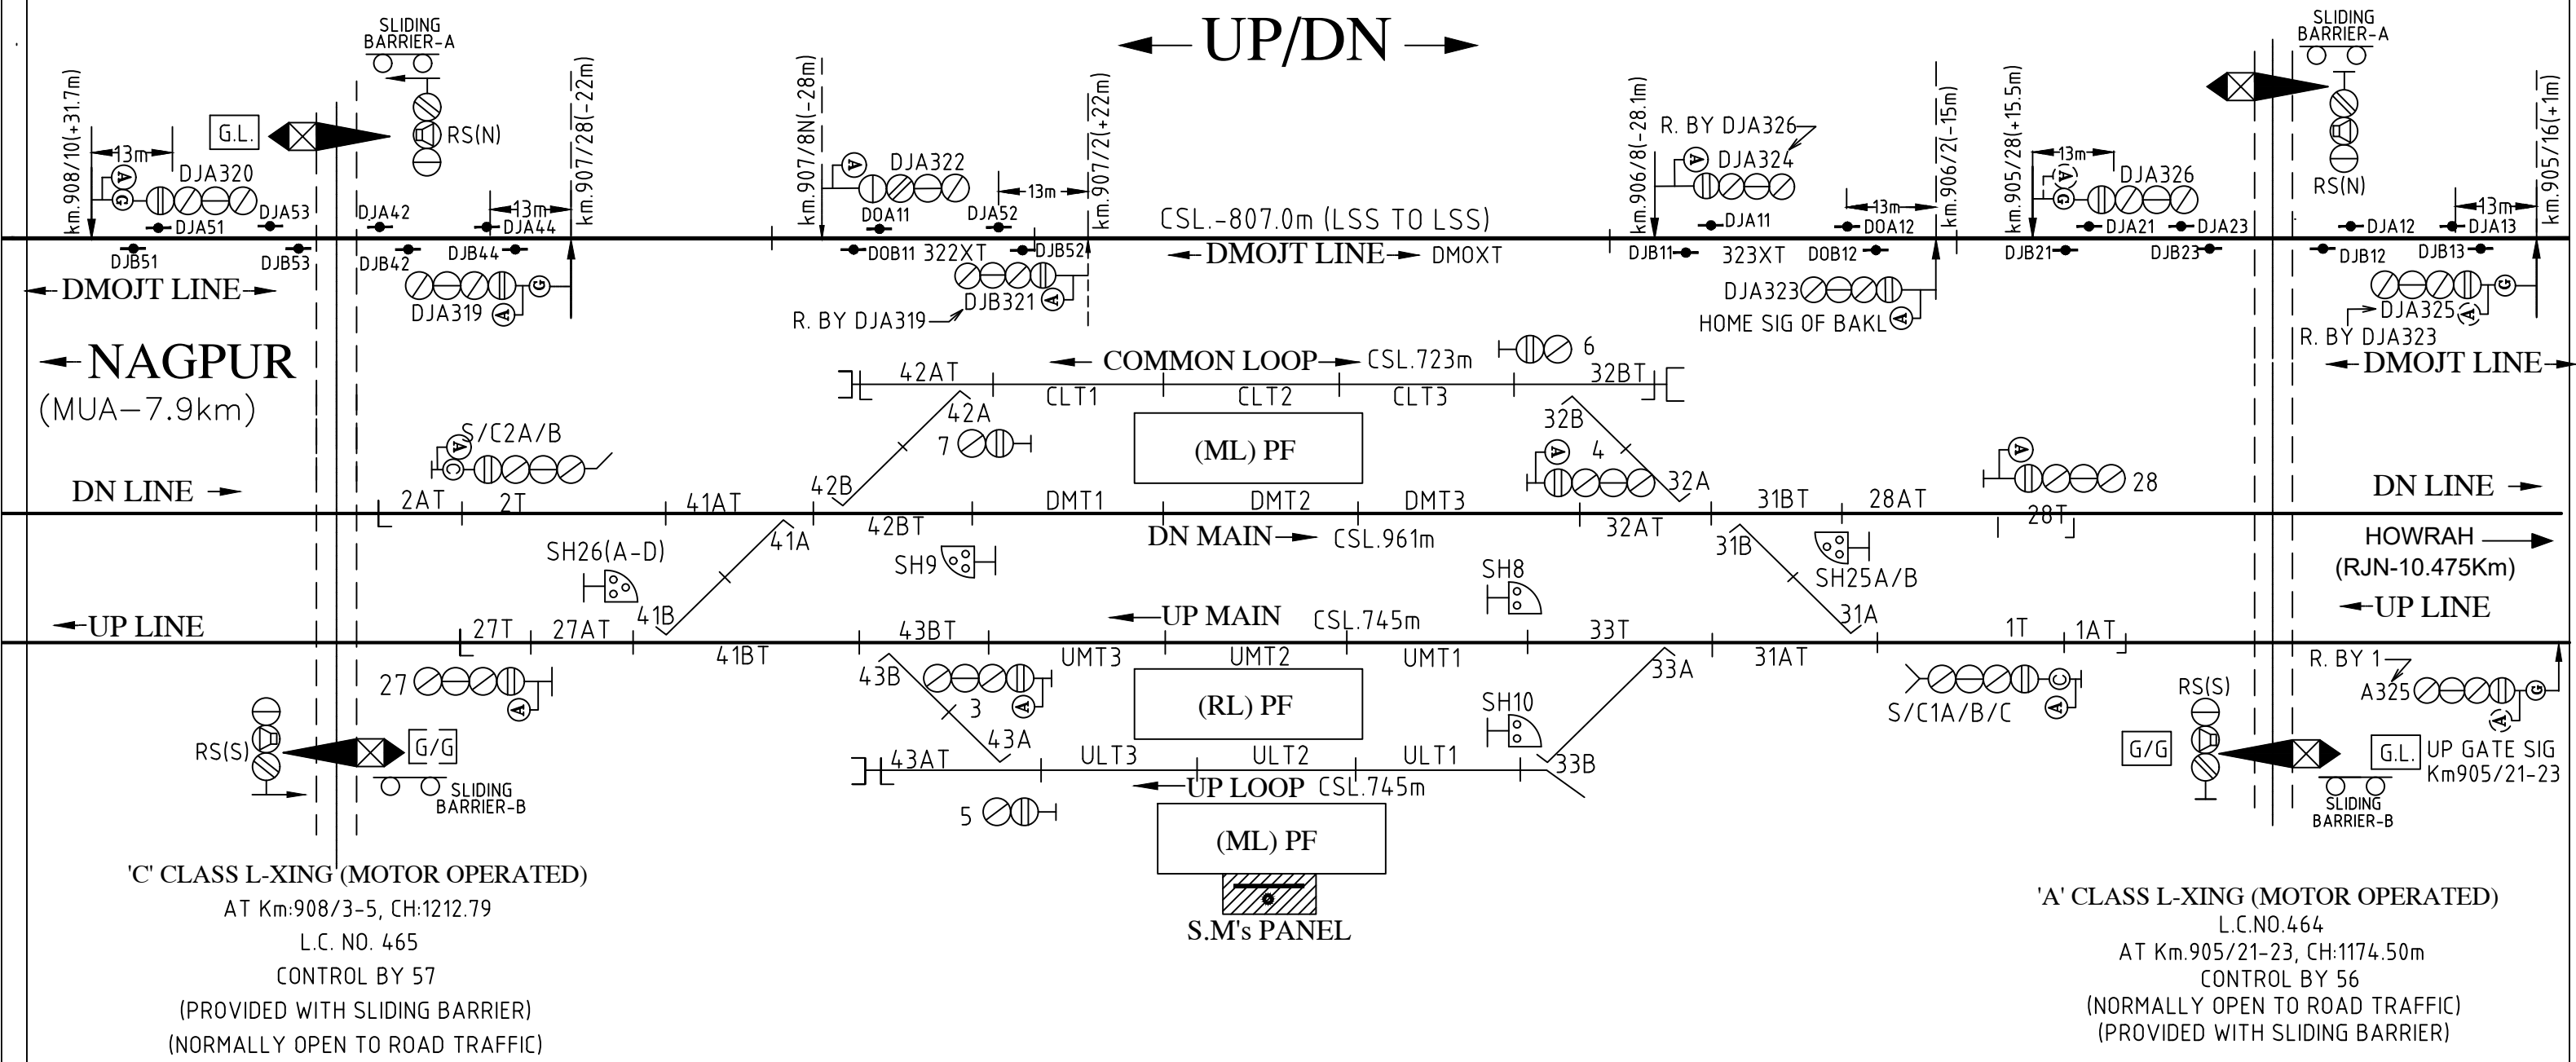

बाकल

IN CONNECTION WITH 3RD LINE BETWEEN RJN-KAV WITH
AUTO SIGNALLING.