

RAJNANDGAON

◀ UP/DN ▶


BAKAL

KM:906.868

TO SM/BAKL ←

IN GATE LODGE

IN GATE LODGE

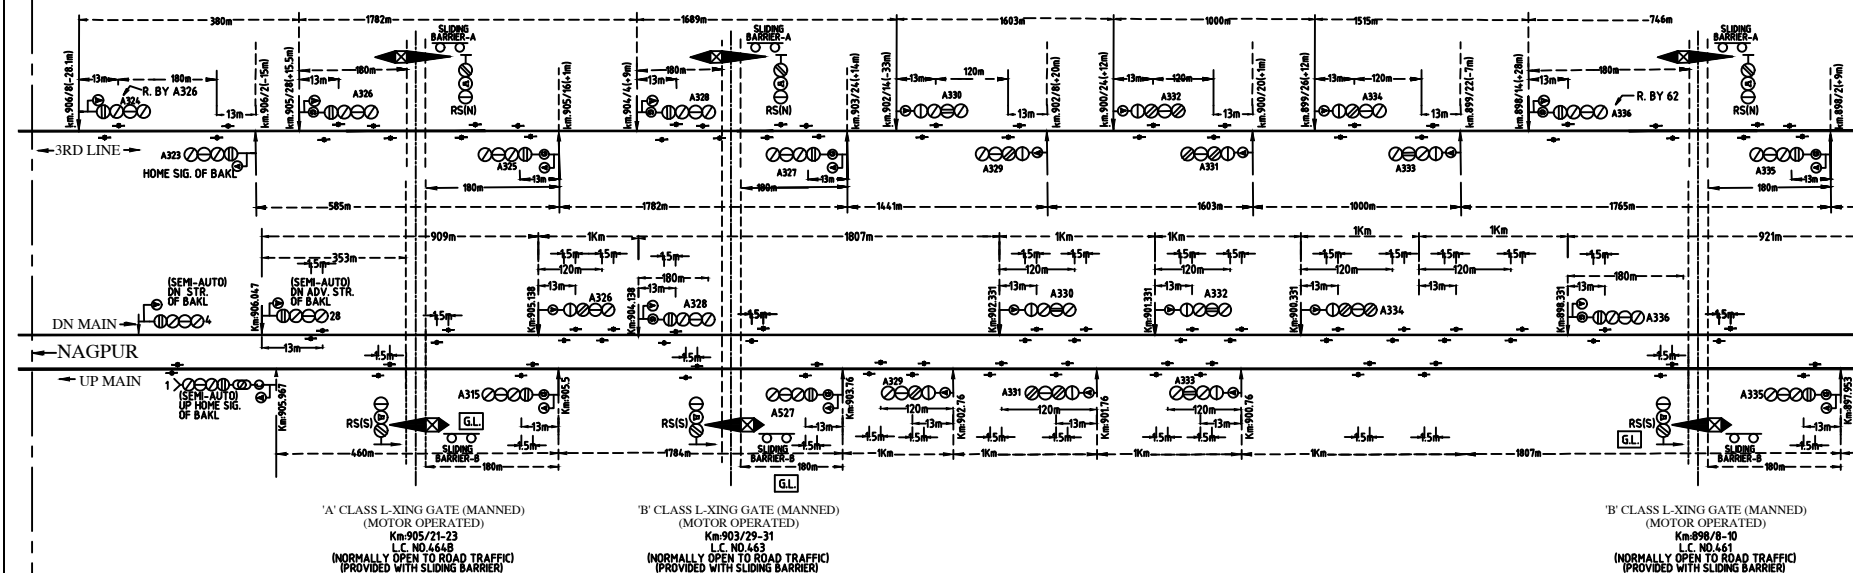

AUTO SIGNALLING BETWEEN BAKL-RJN SECTION