


RAJNADGAON
← UP/DN →

S.M's BLDG KM; 895.029 (OLD)
S.M's BLDG KM; 896.389 (NEW)

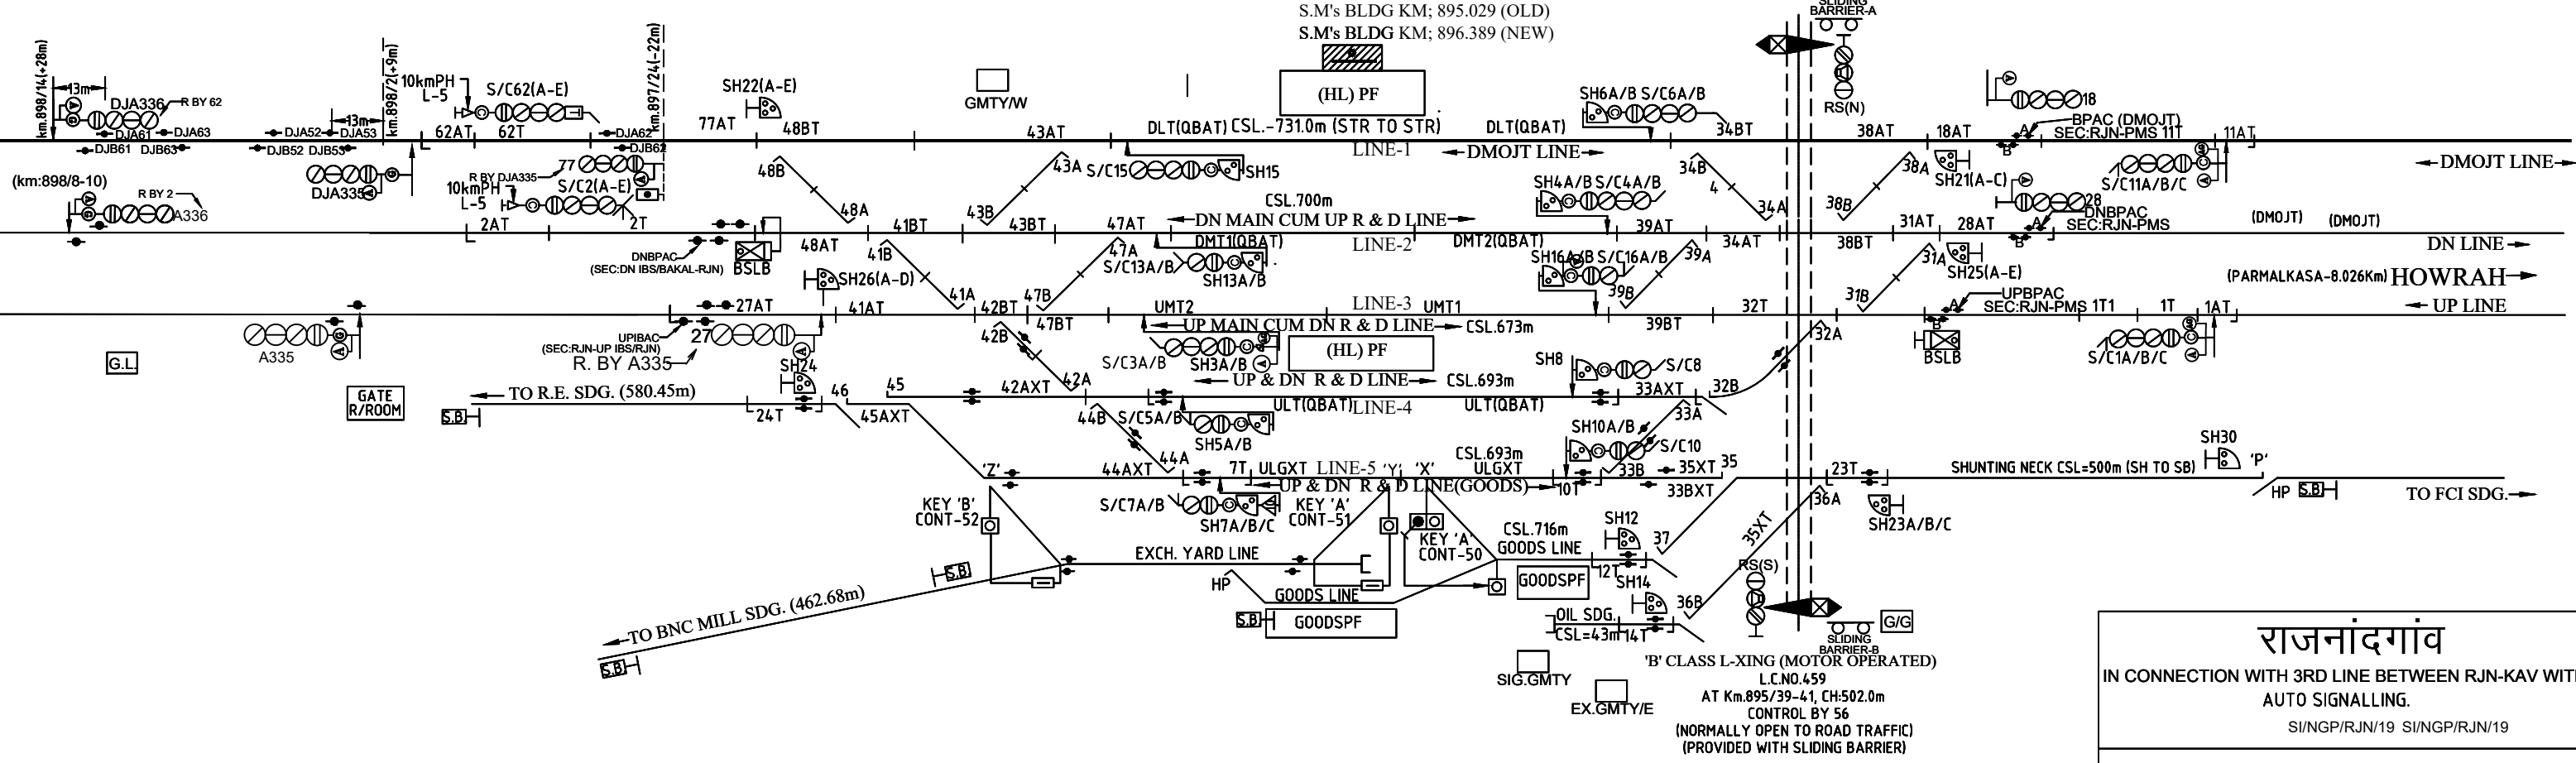

राजनांदगांव
IN CONNECTION WITH 3RD LINE BETWEEN RJN-KAV WITH
AUTO SIGNALLING.
SI/NGP/RJN/19 SI/NGP/RJN/19