# GWARIGHAT

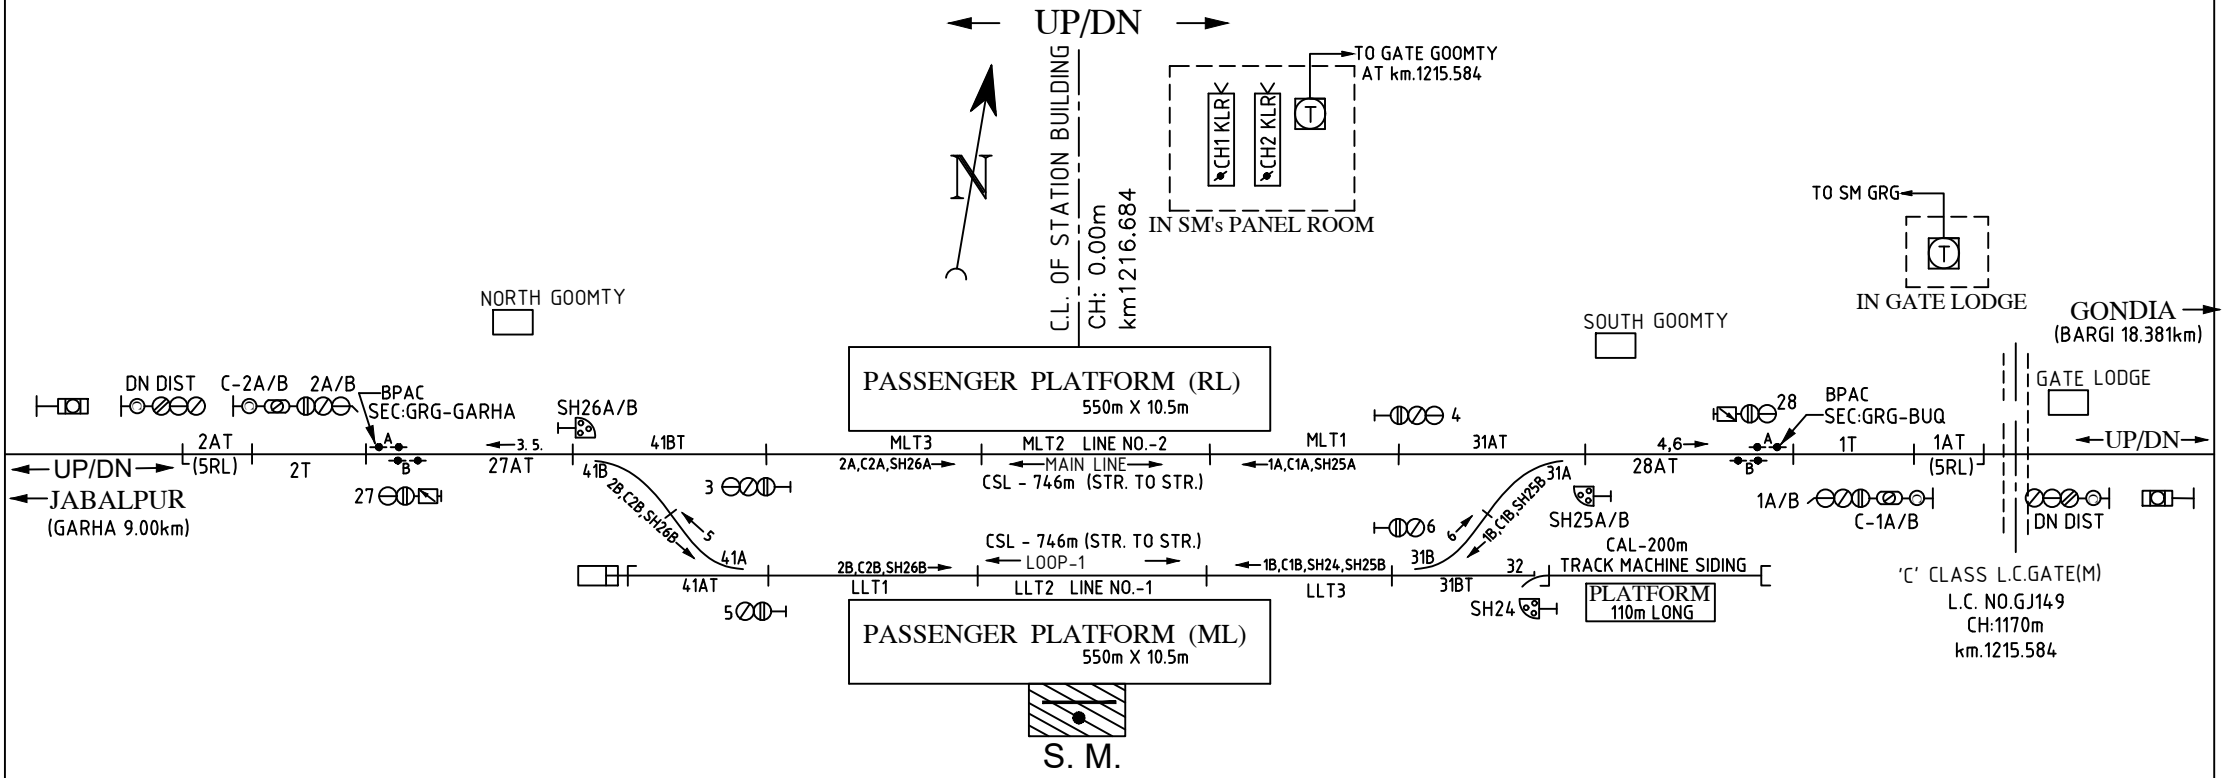


| SYSTEM OF WORKING | | | | |
|---|---|---|---|---|
| SL. NO. | SYSTEM | SECTION | BLOCK INSTRUMENT | LOCATION |
| 1. | ABSOLUTE BLOCK | GWARIGHAT-BARGI | *BLOCK PANEL | PANEL ROOM |
| 2. | ABSOLUTE BLOCK | GWARIGHAT-GARHA | *BLOCK PANEL | PANEL ROOM |

*PROVIDED WITH BLOCK PROVING AXLE COUNTER (BPAC)

ग्वारीघाट

## SIGNALLING PLAN

CODE–GRG km1216.684 CLASS–'B'