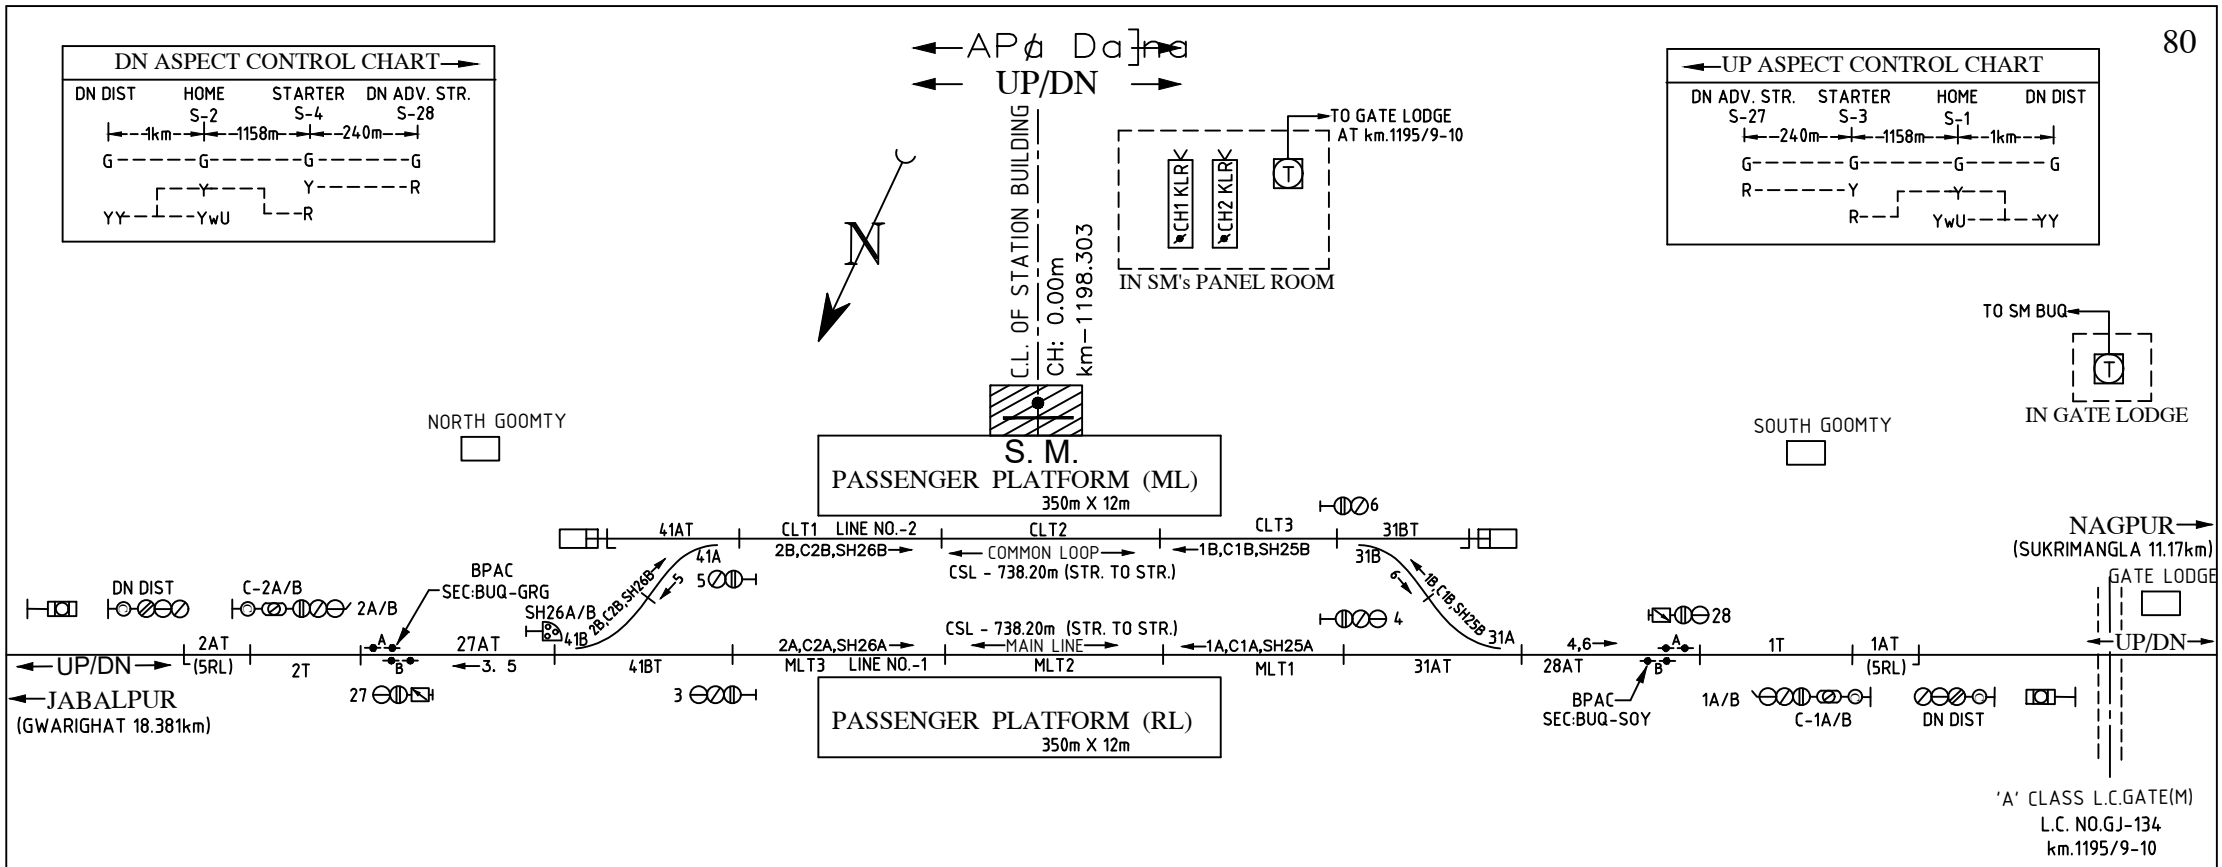

SYSTEM OF WORKING				
SL. NO.	SYSTEM	SECTION	BLOCK INSTRUMENT	LOCATION
1.	ABSOLUTE BLOCK	BARGI - SUKRIMANGELA	*BLOCK PANEL	PANEL ROOM
2.	ABSOLUTE BLOCK	BARGI - GWARIGHAT	*BLOCK PANEL	PANEL ROOM

*PROVIDED WITH BLOCK PROVING AXLE COUNTER (BPAC)

बरगी
BARGI
SIGNAL INTERLOCKING PLAN

CODE–BUG km.1198.303 CLASS–'B'