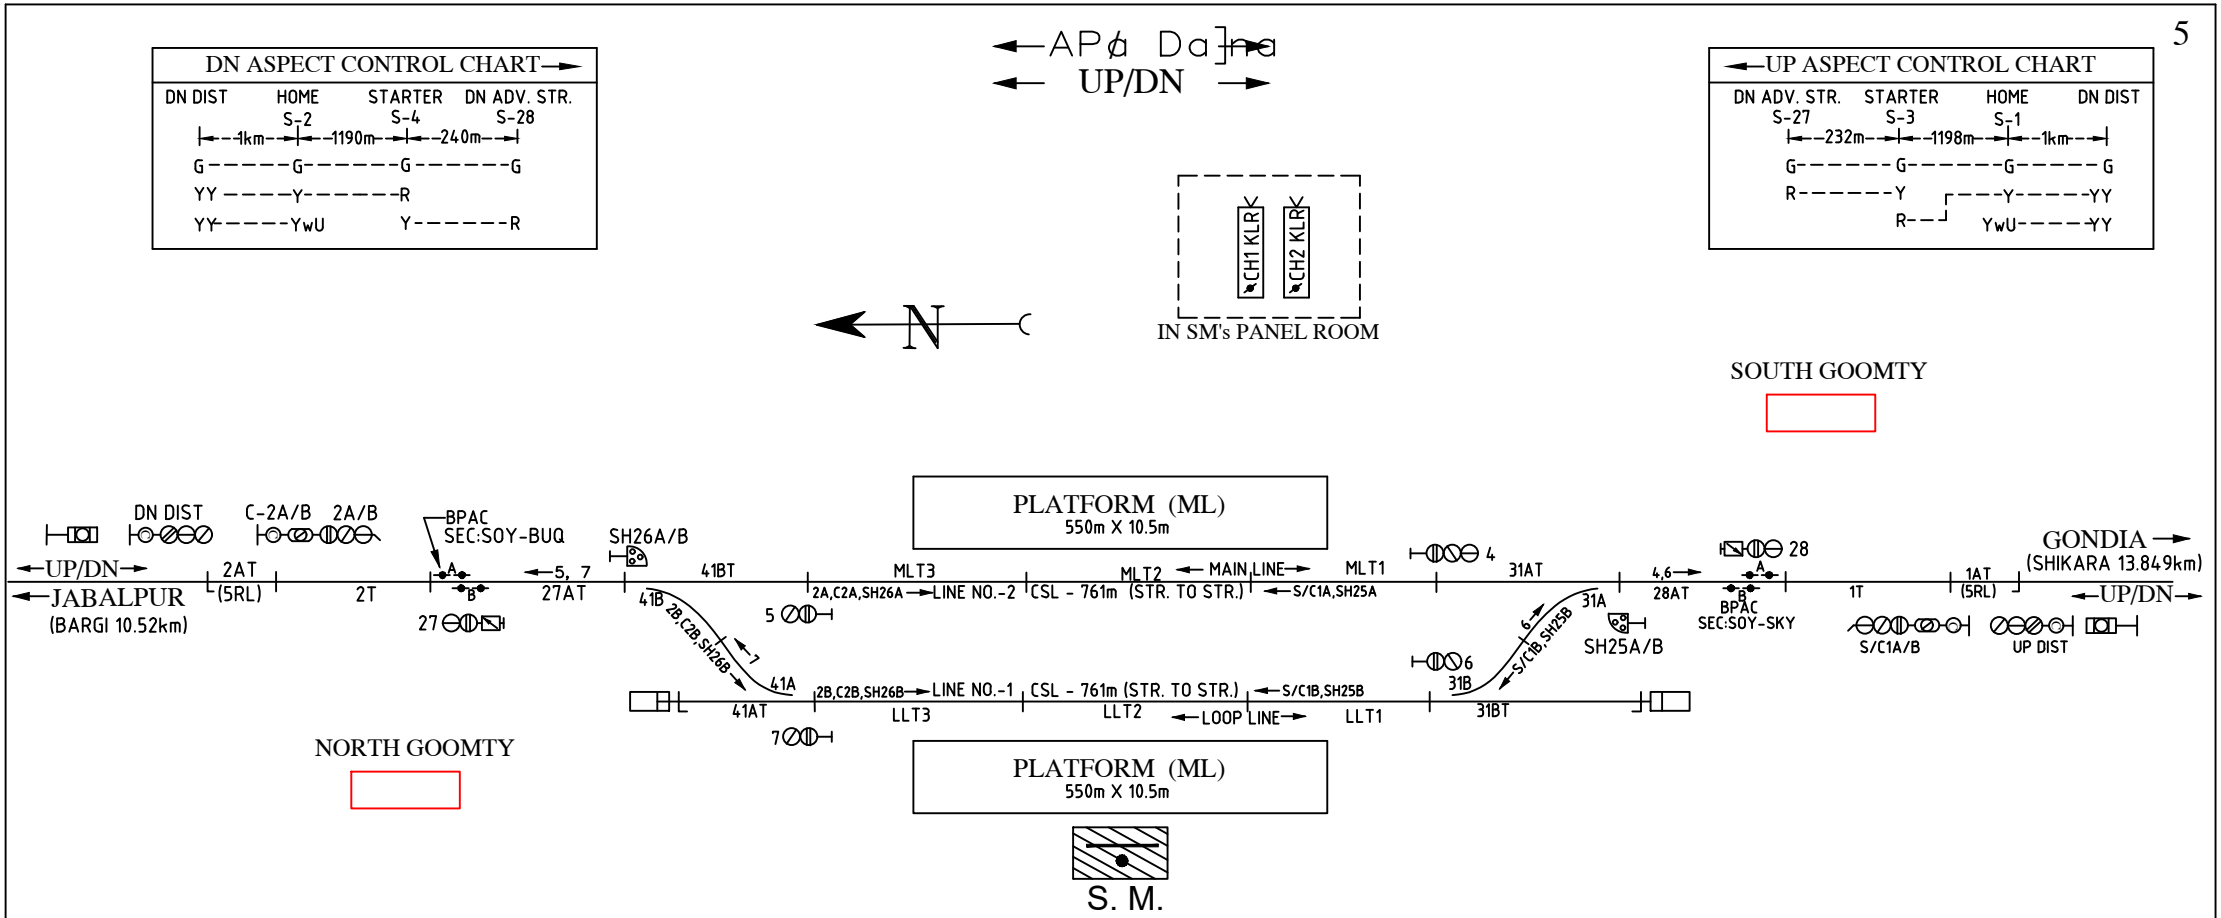

SYSTEM OF WORKING				
SL. NO.	SYSTEM	SECTION	BLOCK INSTRUMENT	LOCATION
1.	ABSOLUTE BLOCK	SUKRIMANGELA-SHIKARA	*BLOCK PANEL	PANEL ROOM
2.	ABSOLUTE BLOCK	SUKRIMANGELA-BARGI	*BLOCK PANEL	PANEL ROOM

*PROVIDED WITH BLOCK PROVING AXLE COUNTER (BPAC)

सुकरीमंगला
SUKRIMANGELA
SIGNAL INTERLOCKING PLAN

CODE–SOY km1187.1327 CLASS–'B'