BINAIKI

← UP/DN →

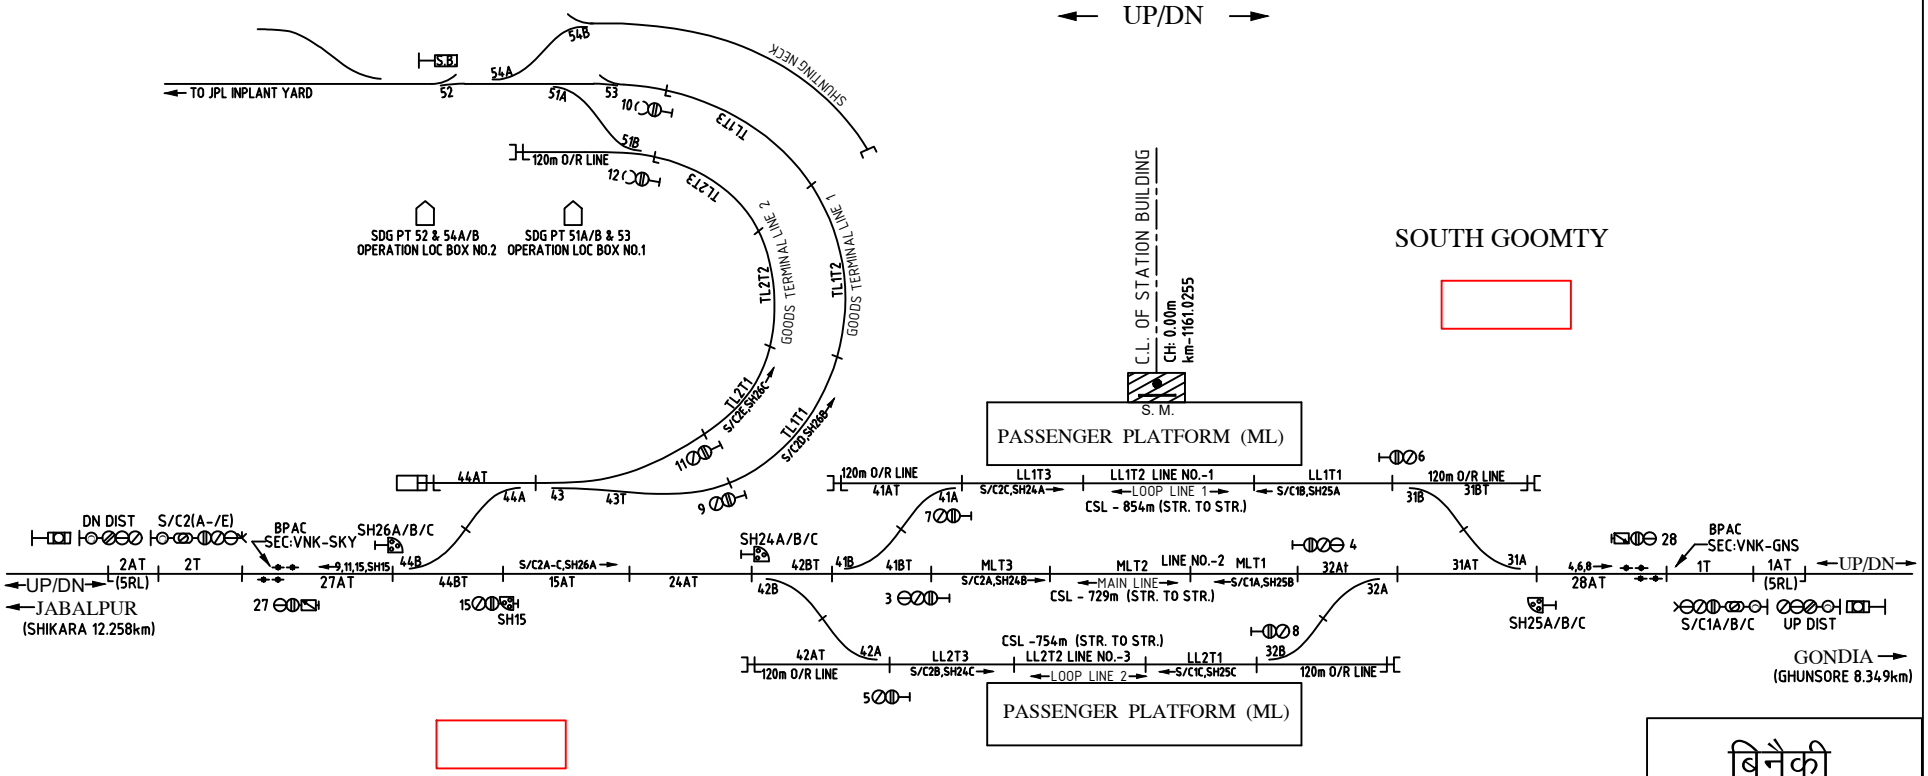

बिनैकी

BINAIKI

km.1161.0255

SWRD/NGP/VNK/19
(PH-I, STAGE-B)
WORK NO. A