
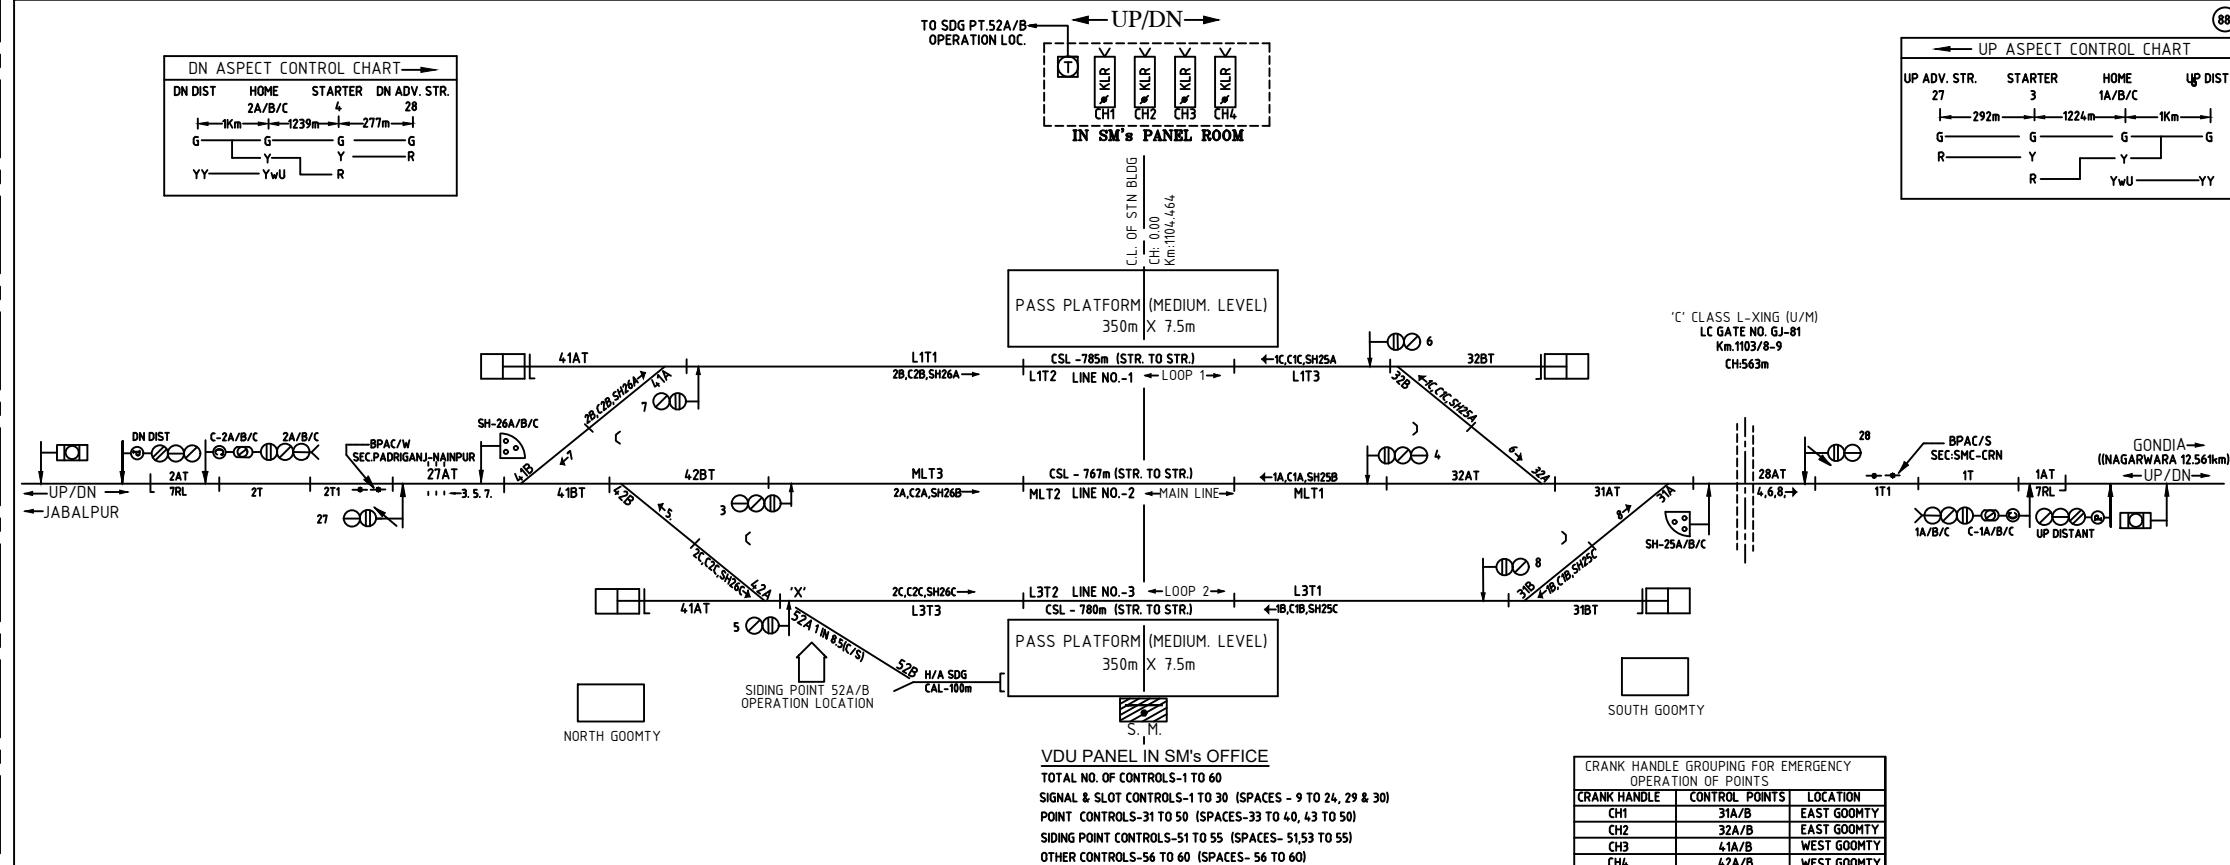
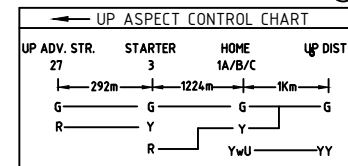


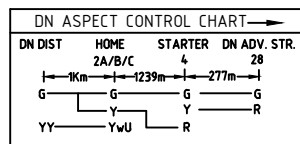

CRANK HANDLE GROUPING FOR EMERGENCY OPERATION OF POINTS		
CRANK HANDLE	CONTROL POINTS	LOCATION
CH1	31A/B	EAST GOOMTY
CH2	32A/B	EAST GOOMTY
CH3	41A/B	WEST GOOMTY
CH4	42A/B	WEST GOOMTY

SYSTEM OF BLOCK WORKING				
SL. NO.	SYSTEM	SECTION	INSTRUMENT	LOCATION
1.	ABSOLUTE BLOCK	PADRIGANG-NAGARWARA	* SLACBI	PANEL ROOM
2.	ABSOLUTE BLOCK	PADRIGANG-NAINPUR	* SLACBI	PANEL ROOM

*SLACBI STANDS FOR SINGLE LINE AXLE COUNTER BLOCK INSTRUMENT.

पादरीगंज
PADRIGANJ
Km. 1104.464
STD-III CODE-PNJ CLASS-'B'