

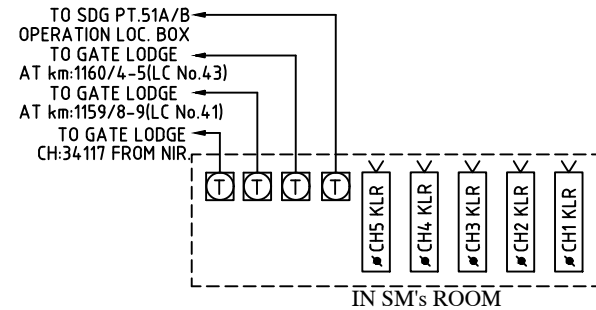
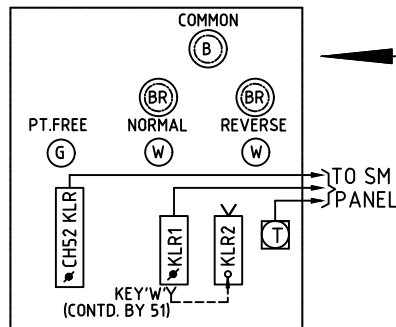


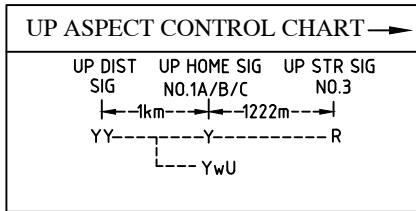


(EMERGENCY KEY 'L' IN A LOCKED & SEALED RED BOX)

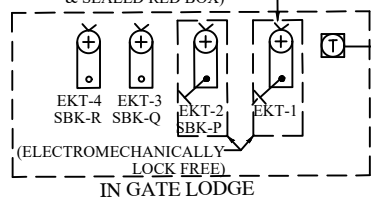

IN SIDING POINT 51A/B
OPERATION LOC. BOX

SDG POINT 51A/B
OPERATION LOC. BOX

RAIL LEVEL PLATFORM (SPUR)

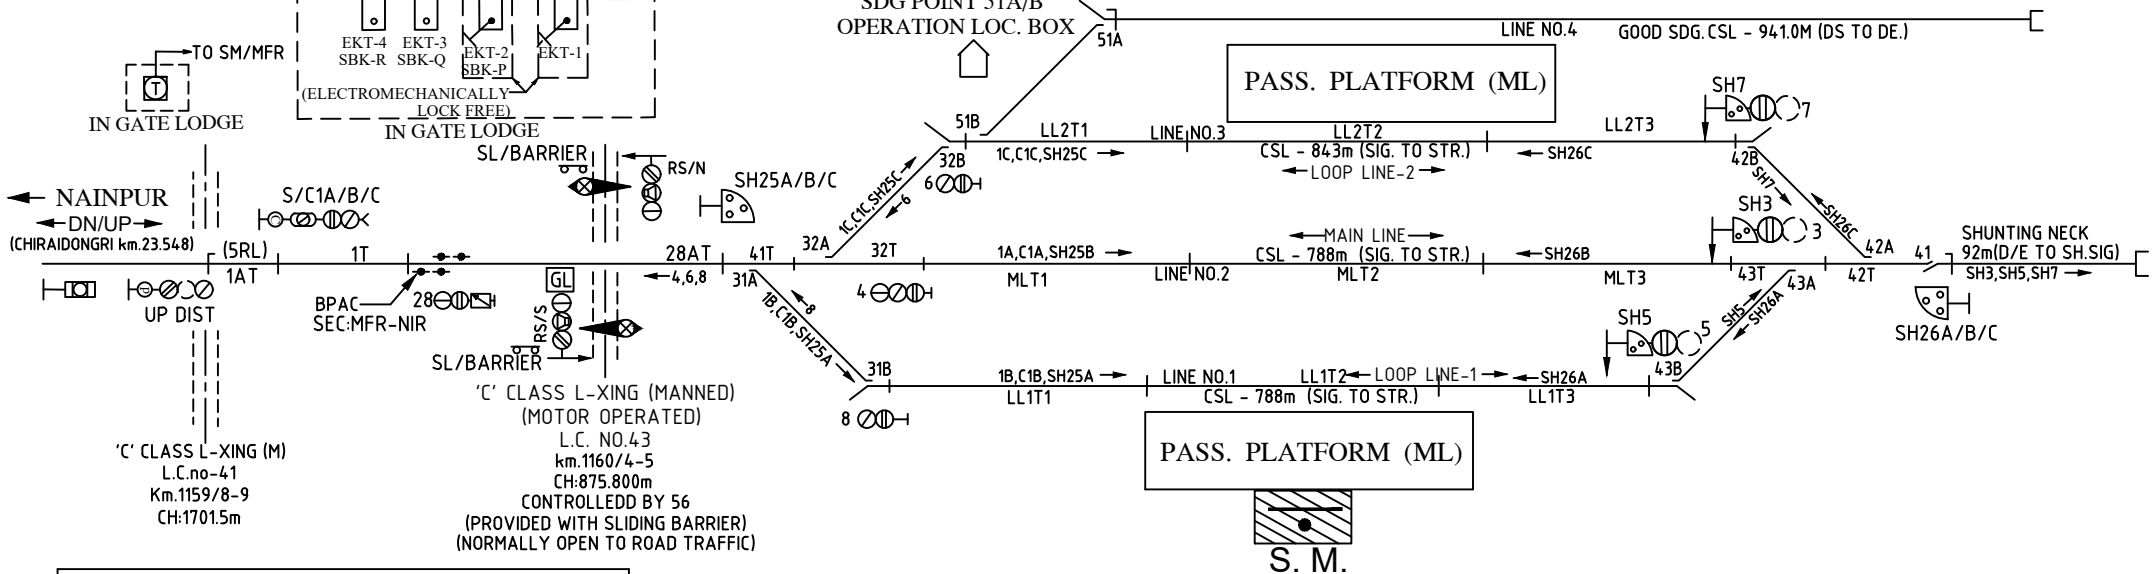

CRANK HANDLE GROUPING FOR EMERGENCY OPERATION OF POINTS		
CRANK HANDLE	CONTROL POINTS	LOCATION
CH1	31A/B	PANEL ROOM
CH2	32A/B	PANEL ROOM
CH3	41	PANEL ROOM
CH4	42A/B	PANEL ROOM
CH5	43A/B	PANEL ROOM
CH51	51A/B	SDG PT OPERATION LOC. BOX

SYSTEM OF WORKING				
SL. NO.	SYSTEM	SECTION	INSTRUMENT	LOCATION
1.	ABSOLUTE BLOCK	MANDLAFORT-NAINPUR	* BLOCK PANEL	PANEL ROOM

* PROVIDED WITH BLOCK PROVING AXLE COUNTER (BPAC).

MANDLAFORT
km.1161.202