


JHILIMILI

CODE-JLY


km 1238.122

CLASS-B



UP ASPECT CONTROL CHART

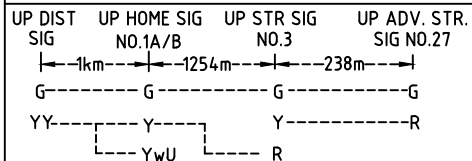

डाउन / अप
DN/UP

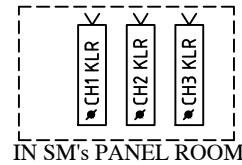

DN ASPECT CONTROL CHART

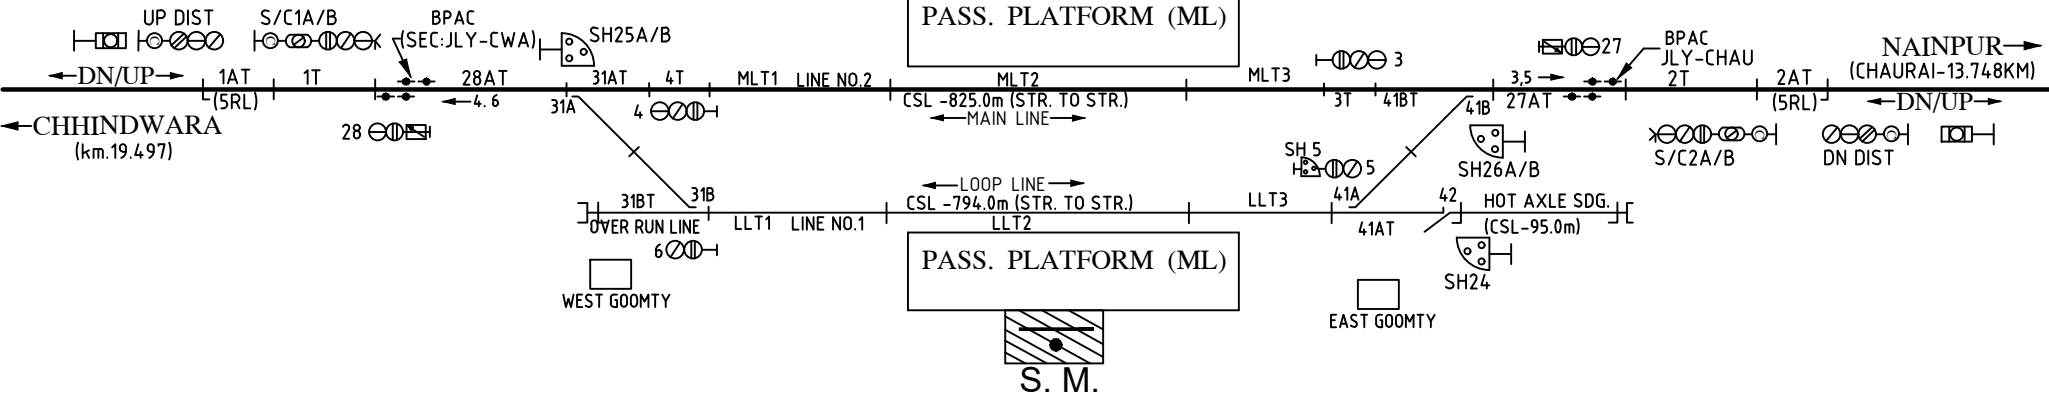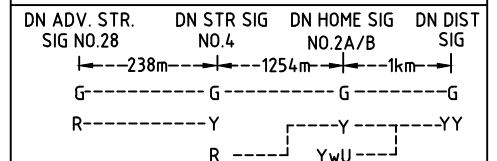

CRANK HANDLE GROUPING FOR EMERGENCY OPERATION OF POINTS

CRANK HANDLE	CONTROL POINTS	LOCATION
CH1	31A/B	SM's ROOM
CH2	41A/B	SM's ROOM
CH3	42	SM's ROOM

SYSTEM OF BLOCK WORKING

SL. NO.	SYSTEM	SECTION	INSTRUMENT	LOCATION
1.	ABSOLUTE BLOCK	JHILMILI-CHHINDWARA	*BLOCK PANEL	PANEL ROOM
2.	ABSOLUTE BLOCK	JHILMILI-CHAURAI	*BLOCK PANEL	PANEL ROOM

* PROVIDED WITH BLOCK PROVING AXLE COUNTER (BPAC).

SIP NO. SI/NGP/JLY/19

JHILIMILI

km 1238.122

CODE-JLY

CLASS-B