


UP ASPECT CONTROL CHART

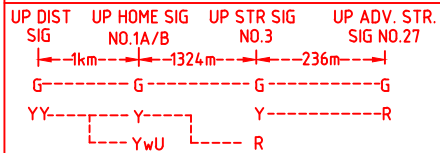

CHAURAI

CODE-CHAU km 1224.374 CLASS-B


डाउन / अप

DN/UP

TO 'C' CLASS LC KM:1226.007



TO 'C' CLASS LC KM:1225.117 GATE NO-NC73

TO SDG PT.52A/B OPERATION LOC. BOX

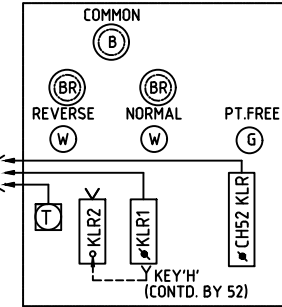

IN SIDING POINT 52A/B OPERATION LOC. BOX

DN ASPECT CONTROL CHART

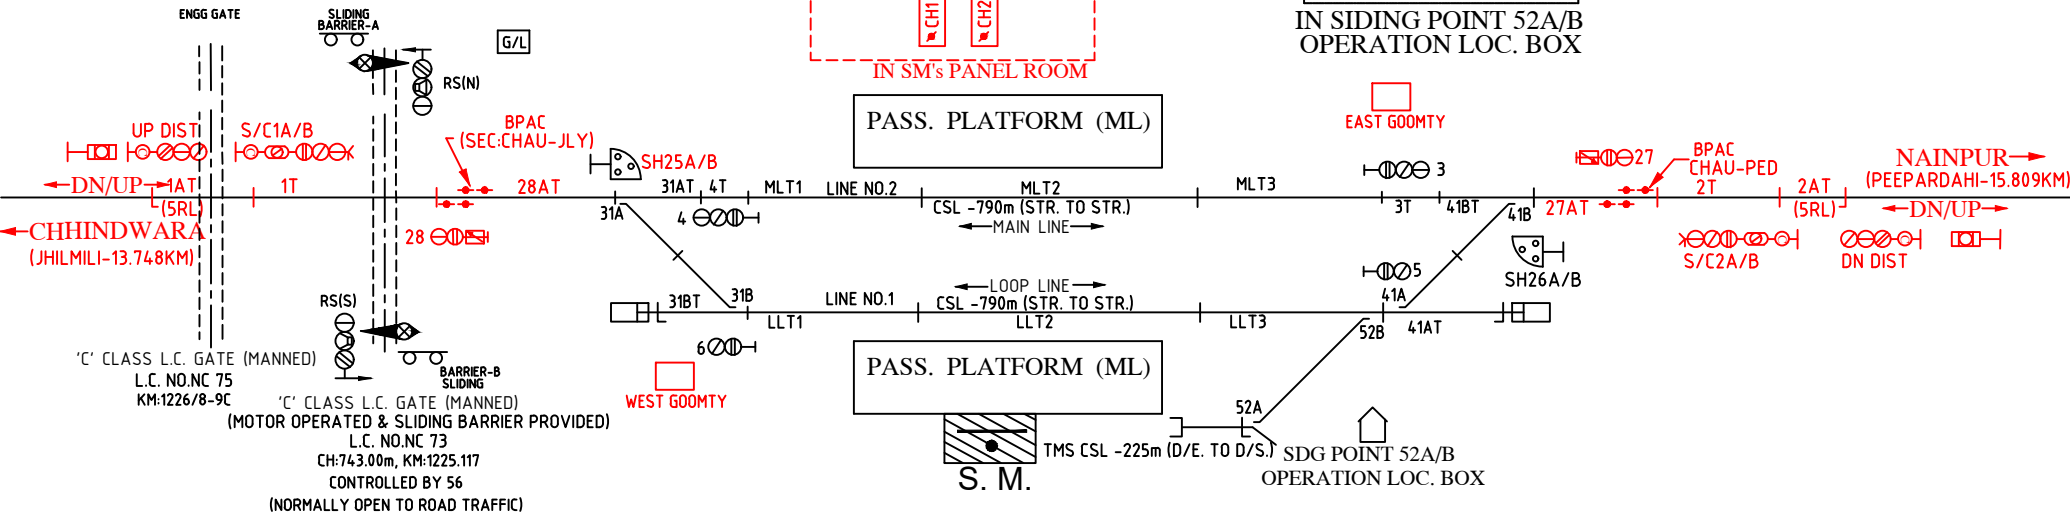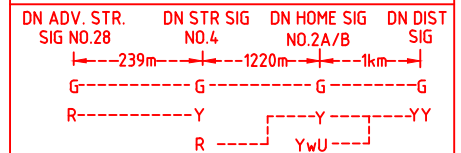

SYSTEM OF BLOCK WORKING

SL. NO.	SYSTEM	SECTION	INSTRUMENT	LOCATION
1.	ABSOLUTE BLOCK	CHAURAI-PEEPARDAHI	*SLBP	SM's ROOM
2.	ABSOLUTE BLOCK	CHAURAI-JHILMILI	*SLBP	SM's ROOM

* PROVIDED WITH BLOCK PROVING AXLE COUNTER (BPAC).

CRANK HANDLE GROUPING FOR EMERGENCY OPERATION OF POINTS

CRANK HANDLE	CONTROL POINTS	LOCATION
CH1	31A/B	SM's ROOM
CH2	41A/B	SM's ROOM
CH52	52A/B	SDG PT OPERATION LOC. BOX