

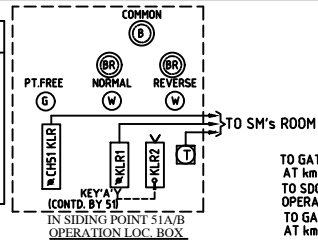







UP ASPECT CONTROL CHART

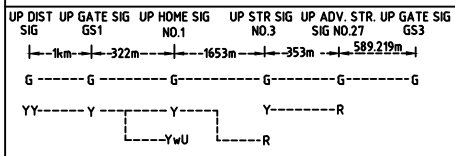

SEONI km 1192.588 DN/UP CLASS-B

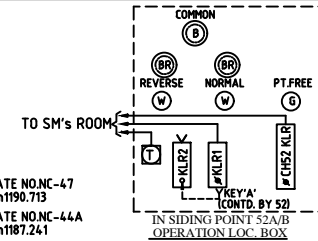

DN ASPECT CONTROL CHART

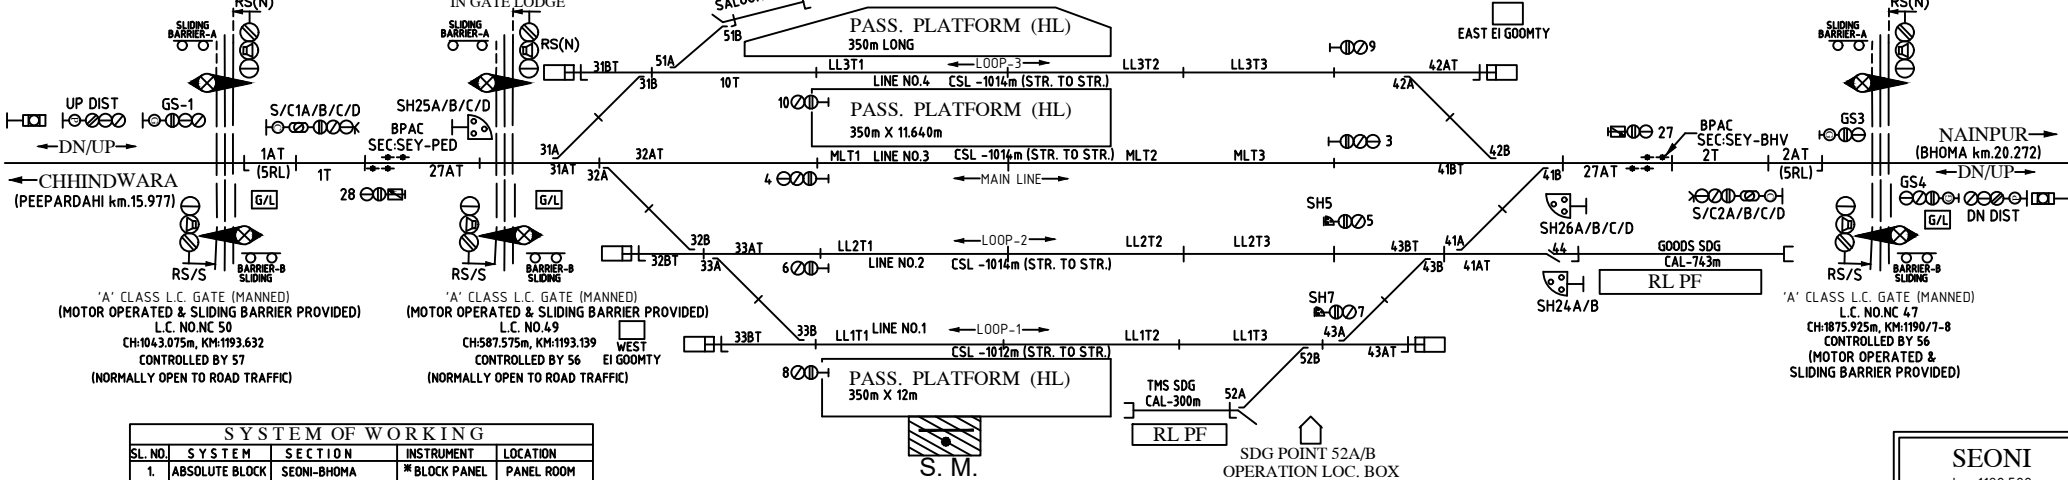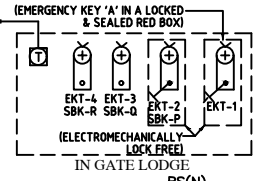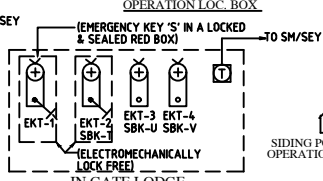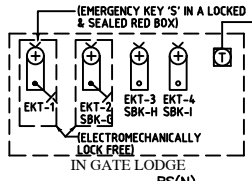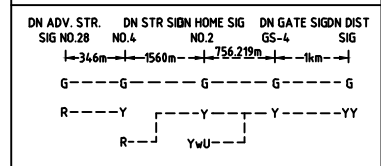

SYSTEM OF WORKING

SL. NO.	SYSTEM	SECTION	INSTRUMENT	LOCATION
1.	ABSOLUTE BLOCK	SEONI-BHOMA	* BLOCK PANEL	PANEL ROOM
2.	ABSOLUTE BLOCK	SEONI-PEEPARDAHI	* BLOCK PANEL	PANEL ROOM

SEONI

km 1192.588

CODE-SEY CLASS-B'