

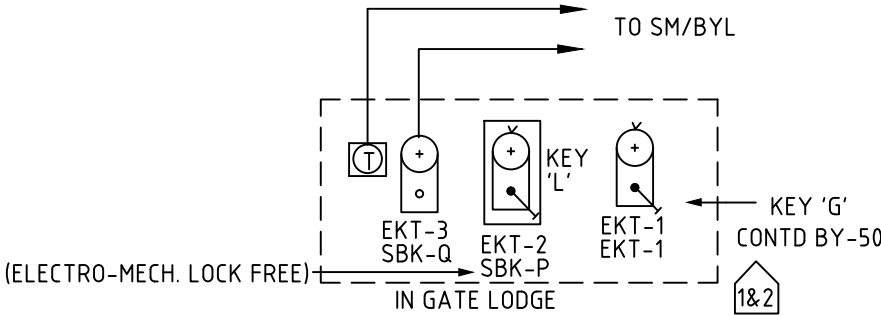


BELHA
KM: 735.651(NEW)
'SPL' CLASS,STD-III
← UP/DN →

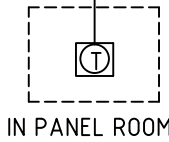

TO G/LODGE KM.736/3-5(OLD)
TO WEST GOOMTY
TO G/LODGE KM.732/9-11(OLD)
TO EAST GOOMTY

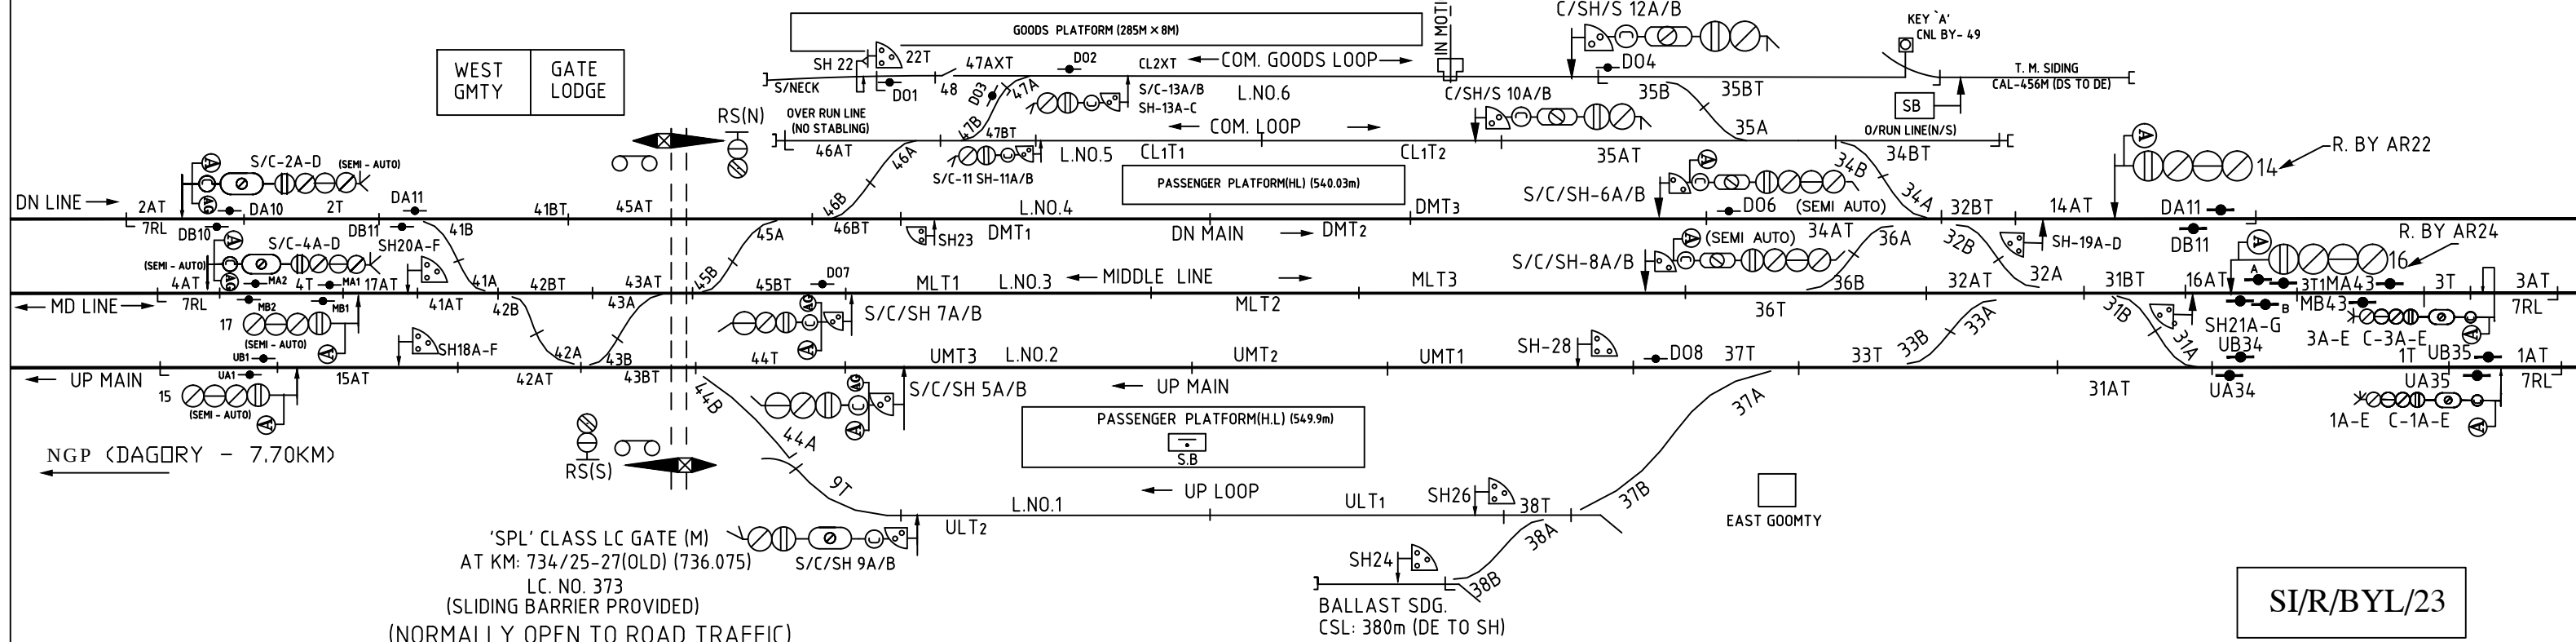

SI/R/BYL/23