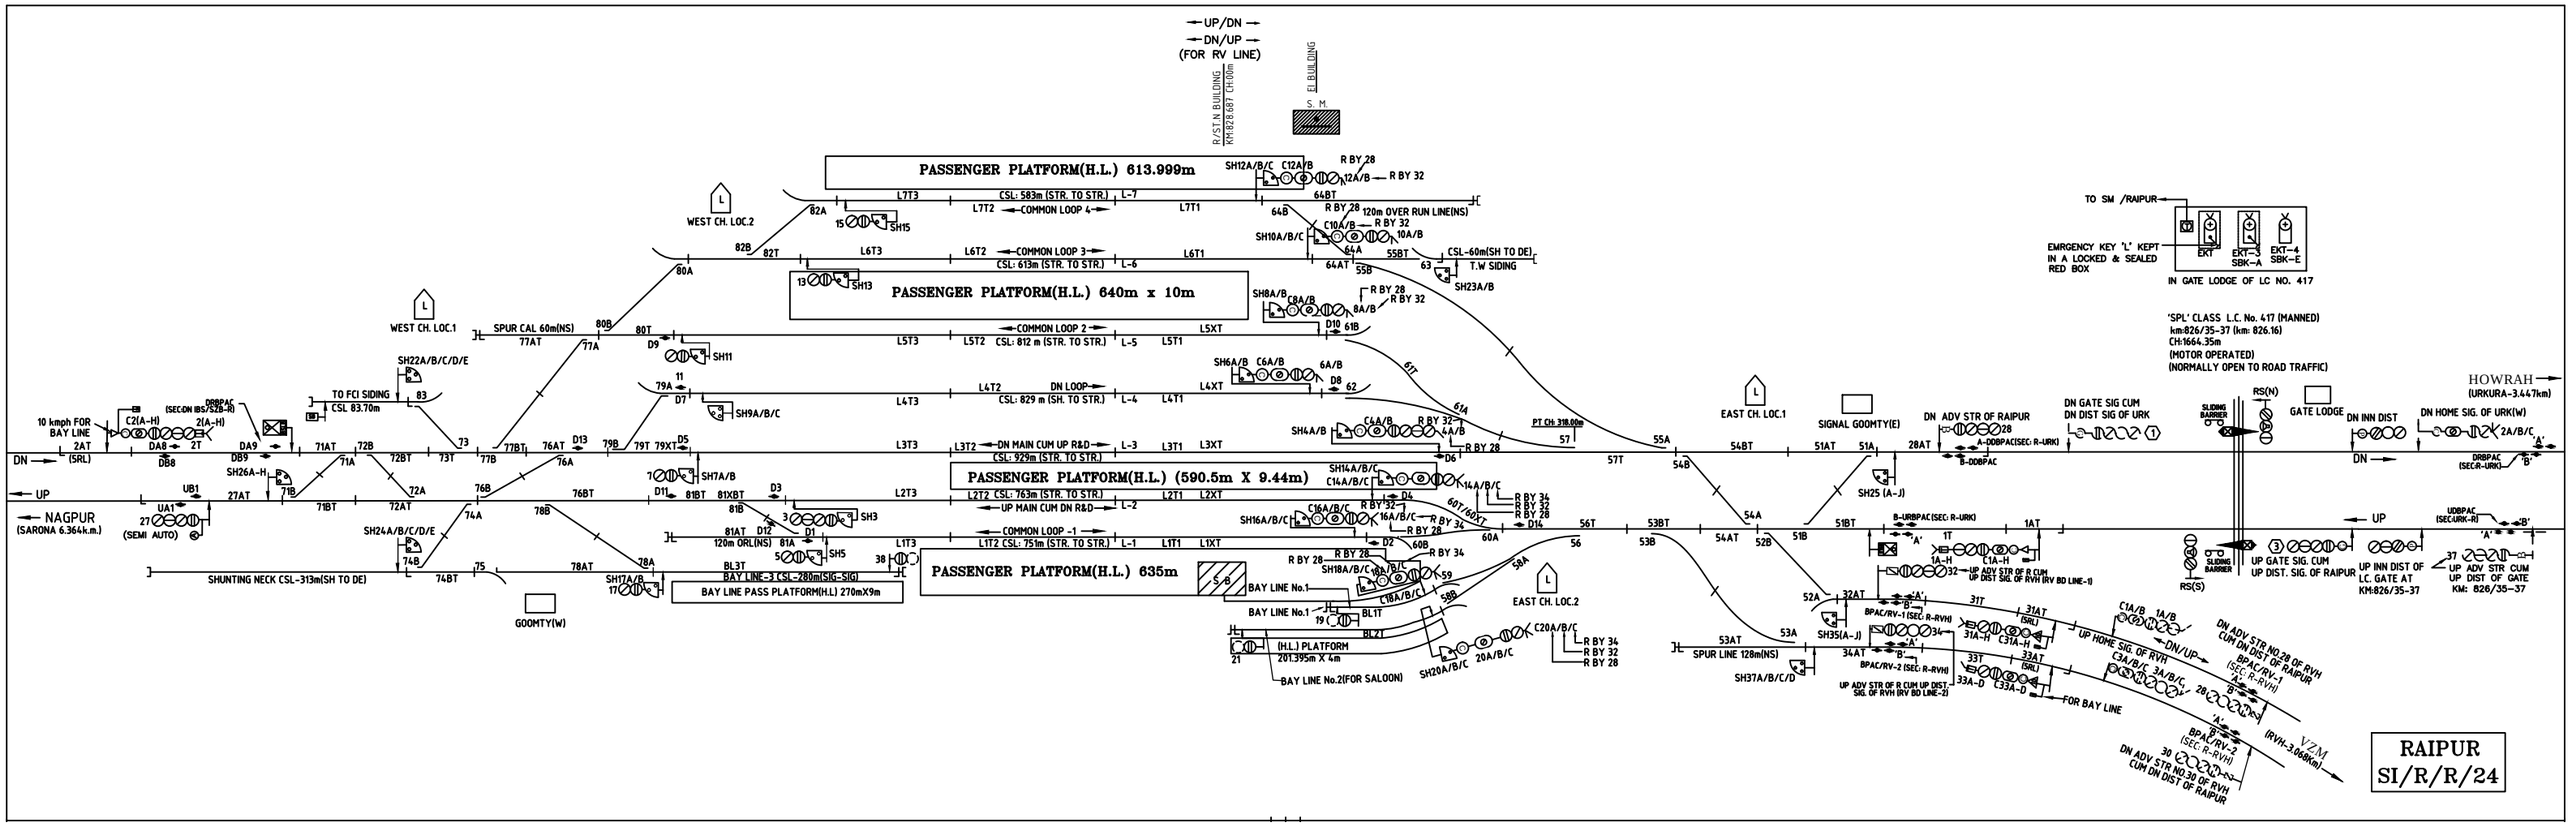
UP/DN
DN/UP
(FOR RV LINE)
R/STN BUILDING
KM:826.687 CH:000m
EL BUILDING
PASSENGER PLATFORM(H.L.) 613.999m
PASSENGER PLATFORM(H.L.) 640m x 10m
PASSENGER PLATFORM(H.L.) (590.5m X 9.44m)
PASSENGER PLATFORM(H.L.) 635m
WEST CH. LOC.2
WEST CH. LOC.1
EAST CH. LOC.1
EAST CH. LOC.2
SIGNAL GOOMTY(E)
GOOMTY(W)
NAGPUR
(SARONA 6.364k.m.)
HOWRAH
(URKURA-3.447km)
SPUR CAL 60m(NS)
SPUR LINE 128m(NS)
SHUNTING NECK CSL-313m(SH TO DE)
TO FCI SIDING
CSL 83.70m
CSL: 583m (STR. TO STR.)
CSL: 613m (STR. TO STR.)
CSL: 812 m (STR. TO STR.)
CSL: 829 m (SH. TO STR.)
CSL: 929m (STR. TO STR.)
CSL: 763m (STR. TO STR.)
CSL: 751m (STR. TO STR.)
CSL-60m(SH TO DE)
T.W SIDING
120m OVER RUN LINE(NS)
COMMON LOOP 4
COMMON LOOP 3
COMMON LOOP 2
COMMON LOOP -1
DN LOOP
DN MAIN CUM UP R&D
UP MAIN CUM DN R&D
120m ORL(NS)
BAY LINE-3 CSL-280m(SIG-SIG)
BAY LINE PASS PLATFORM(H.L) 270mX9m
BAY LINE No.1
BAY LINE No.2(FOR SALOON)
(H.L.) PLATFORM
201.395m X 4m
10 kmph FOR BAY LINE
(SEMI AUTO)
(5RL)
DN ADV STR OF RAIPUR
DN GATE SIG CUM
DN DIST SIG OF URK
GATE LODGE
DN INN DIST
DN HOME SIG. OF URK(W)
UP GATE SIG. CUM
UP DIST. SIG. OF RAIPUR
UP INN DIST OF
L.C. GATE AT
KM:826/35-37
UP ADV STR CUM
UP DIST OF GATE
KM: 826/35-37
TO SM /RAIPUR
EMRGENCY KEY 'L' KEPT
IN A LOCKED & SEALED
RED BOX
IN GATE LODGE OF LC NO. 417
'SPL' CLASS L.C. No. 417 (MANNED)
km:826/35-37 (km: 826.16)
CH:1664.35m
(MOTOR OPERATED)
(NORMALLY OPEN TO ROAD TRAFFIC)
UP HOME SIG. OF RVH
DN/UP
FOR BAY LINE
UP ADV STR OF R CUM UP DIST SIG. OF RVH (RV BD LINE-1)
UP ADV STR OF R CUM UP DIST SIG. OF RVH (RV BD LINE-2)
DN ADV STR NO.28 OF RVH CUM DN DIST OF RAIPUR
DN ADV STR NO.30 OF RVH CUM DN DIST OF RAIPUR
(IRVH-3.068km)
RAIPUR
SI/R/R/24