


GUDUM
KM:972.163
'B' CLASS STD III(R)
← DN/UP →

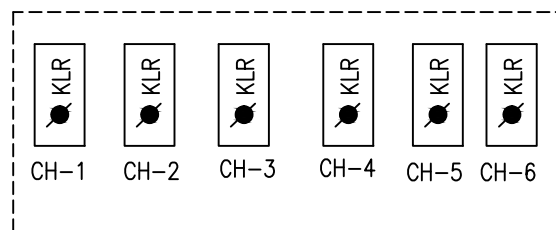


IN PANEL ROOM

WEST GOOMTY

SM
PLATFORM (H.L.)

EAST GOOMTY

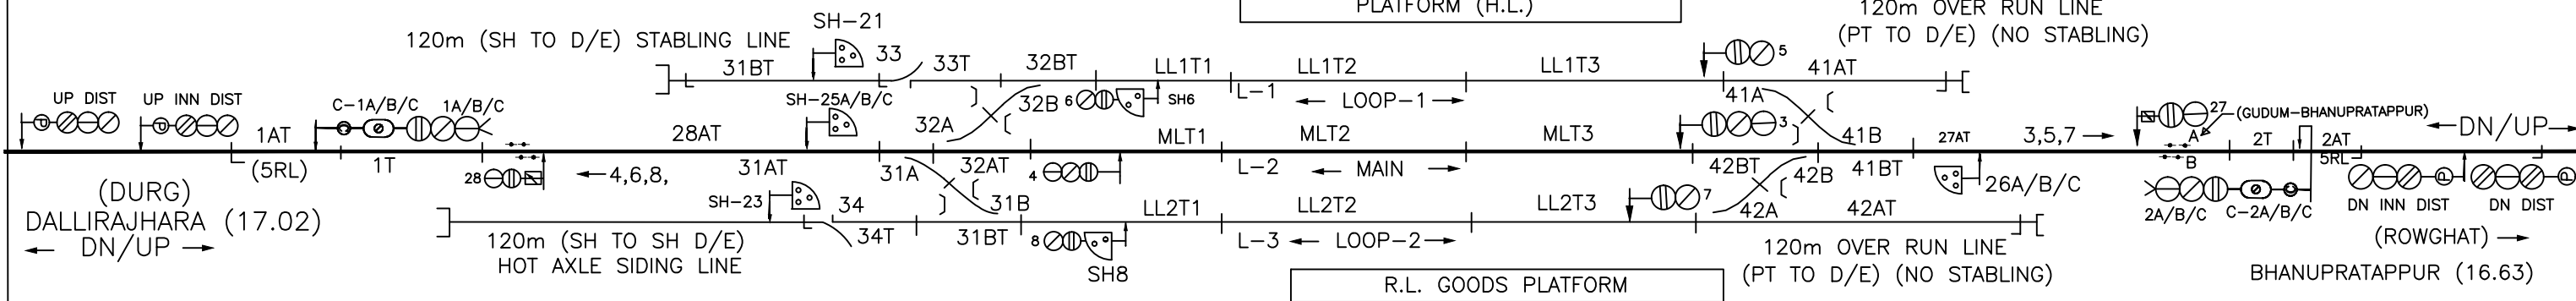

CONTROL PANEL IN SM's OFFICE

TOTAL NO. OF CONTROLS-1 TO 60

SIGNAL & SLOT CONTROLS-1 TO 30 (SPACES - 9 20-25,29,30)

POINT CONTROLS-31 TO 50 (SPACES-34-40 & 43-50)

OTHER CONTROLS-51 TO 60 (SPACES-51 TO 60)

SI-S.I/R/GUDM/15