


BHANUPRATAPPUR

KM:988.793(F/HWH)

'B' CLASS STD III(R)


← DN/UP →

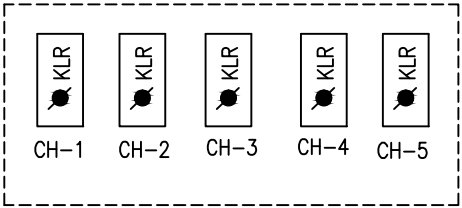

IN PANEL ROOM

SIIGNAL GOOMTY(N)

SIIGNAL GOOMTY(S)

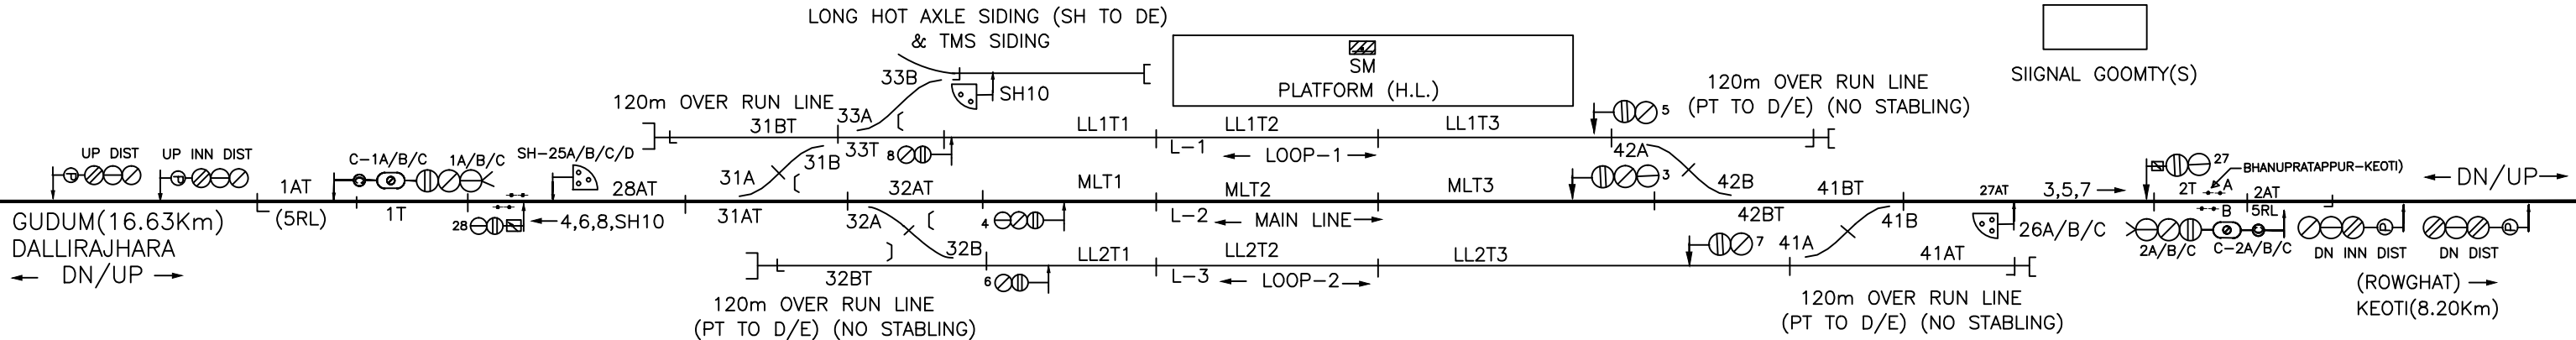

CONTROL PANEL IN SM's OFFICE

- TOTAL NO. OF CONTROLS-1 TO 60
- SIGNAL & SLOT CONTROLS-1 TO 30 (SPACES - 9 11-24,29,30)
- POINT CONTROLS-31 TO 50 (SPACES-34-40 & 43-50)
- OTHER CONTROLS-51 TO 60 (SPACES-51 TO 60)