
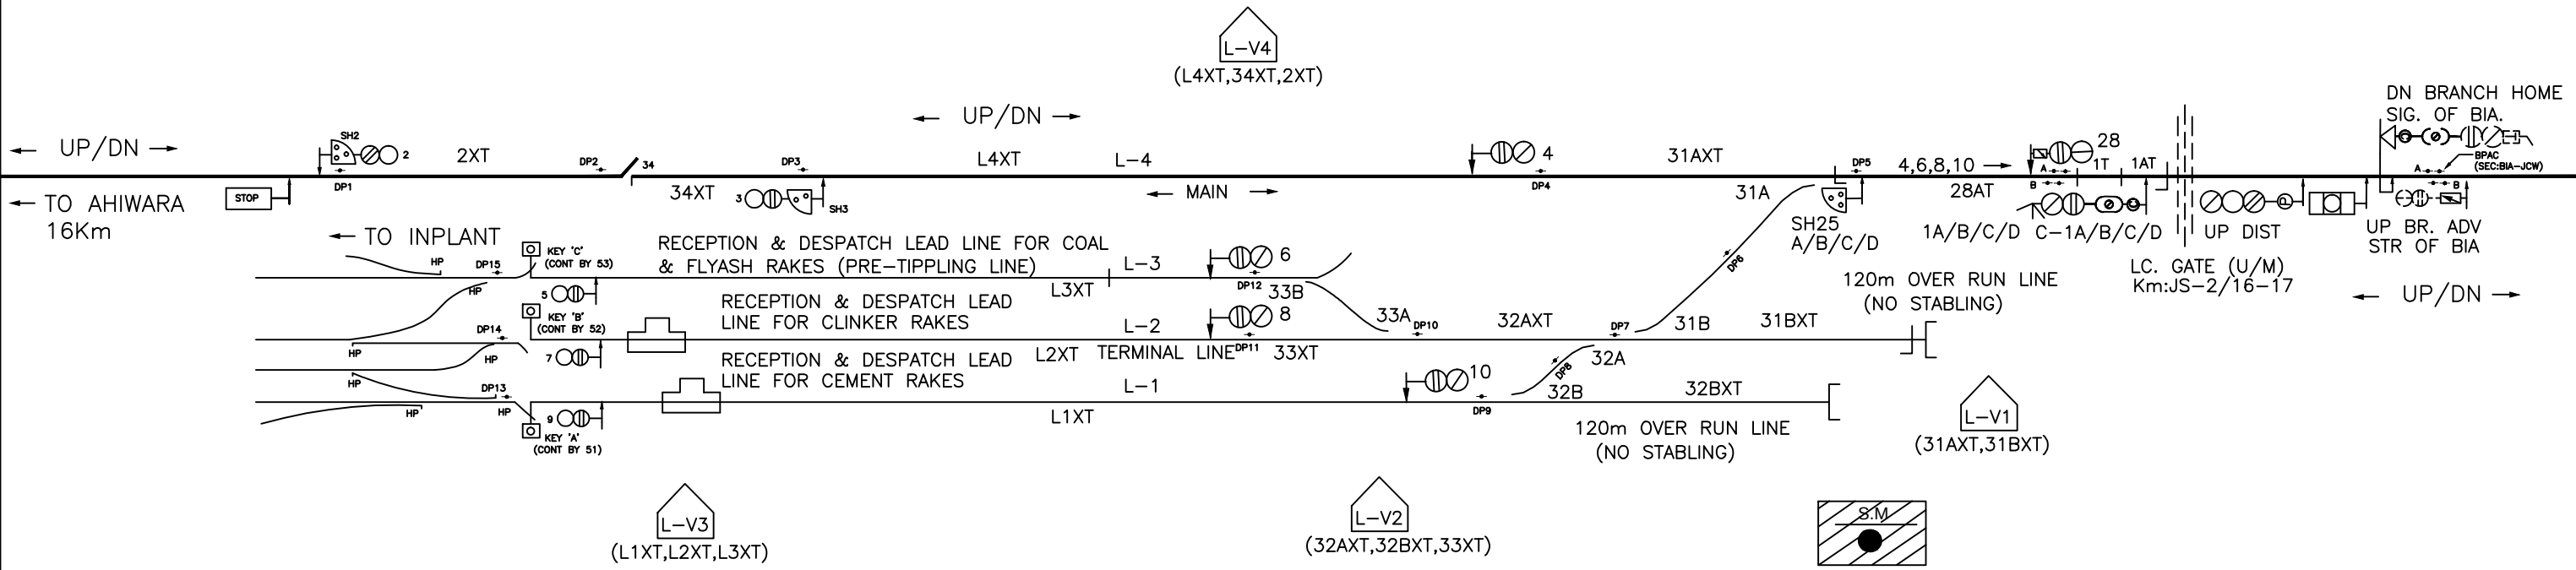


JAMUL BLOCK HUT
'B' CLASS STD II(R)
← UP/DN →

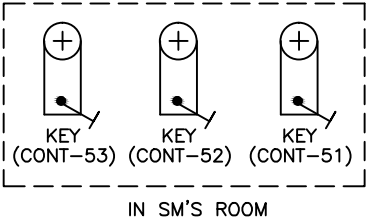

CONTROL PANEL IN SM's VDU

TOTAL NO. OF CONTROLS-1 TO 60
SIGNAL & SLOT CONTROLS-1 TO 30 (SPACES-11 TO 24,26,27,29,30)
POINT CONTROLS-31 TO 50 (SPACES-35 TO 50)
SIDING POINT CONTROL-51 TO 55 (SPACES-54 TO 55)
L.C. GATE CONTROL-56 TO 60 (SPACES-56 TO 60)