



BHILAI
(COAL LOAD YARD)

← UP/DN →

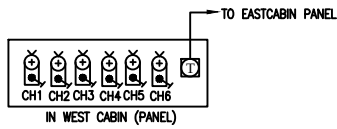


BHILAI
(COAL LOAD YARD)

← UP/DN →

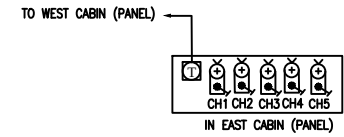

SIG. NO. 11W OF COAL EMPTY YARD.

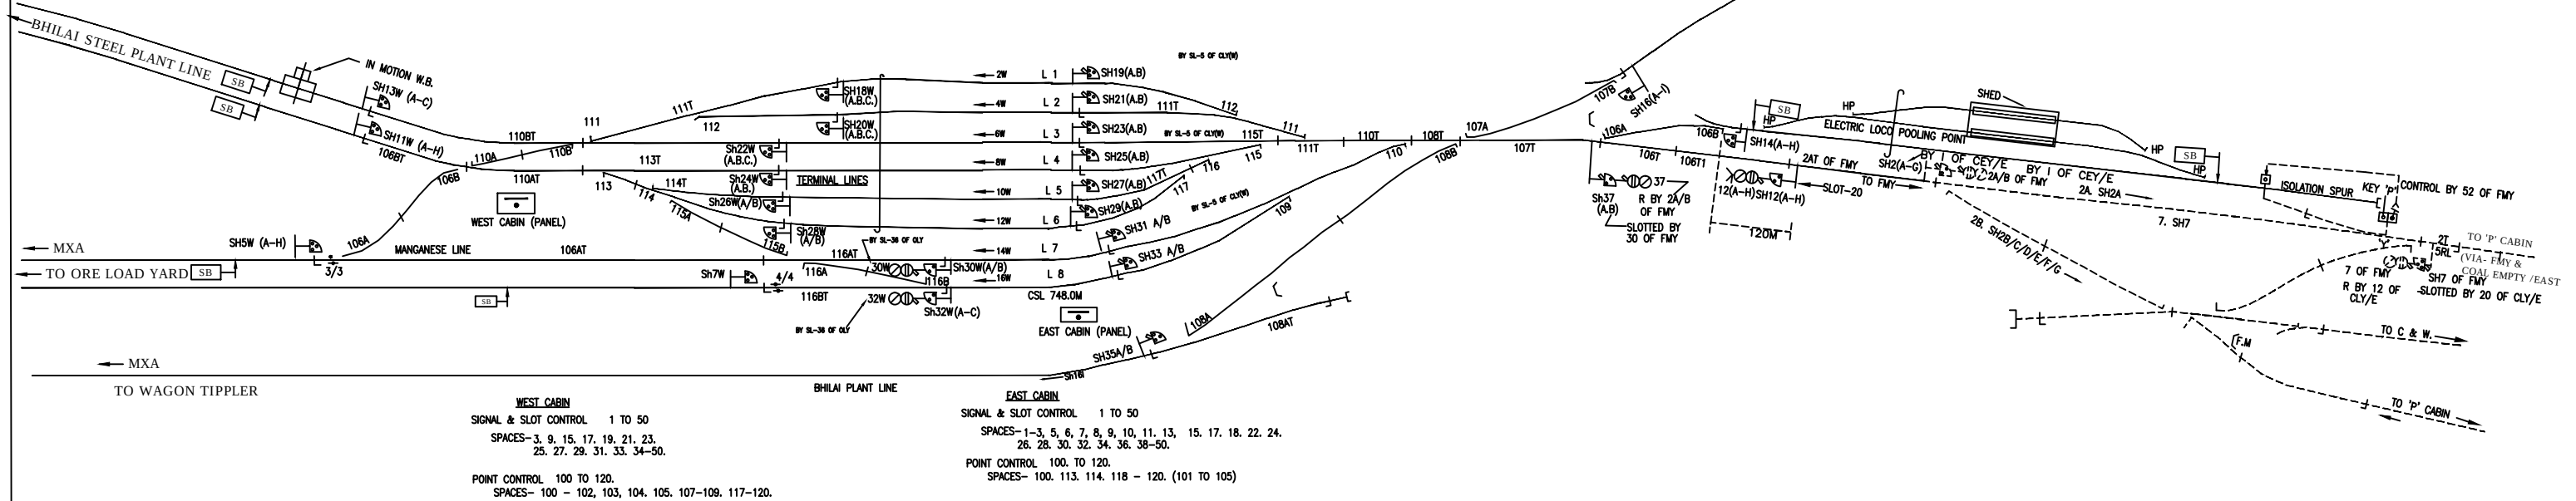

S.I. 306/11, ALT 'B'