




← DN/UP →

DHAMTARI

KM:910.892 (F/HWH)

'B' CLASS STD II(R)

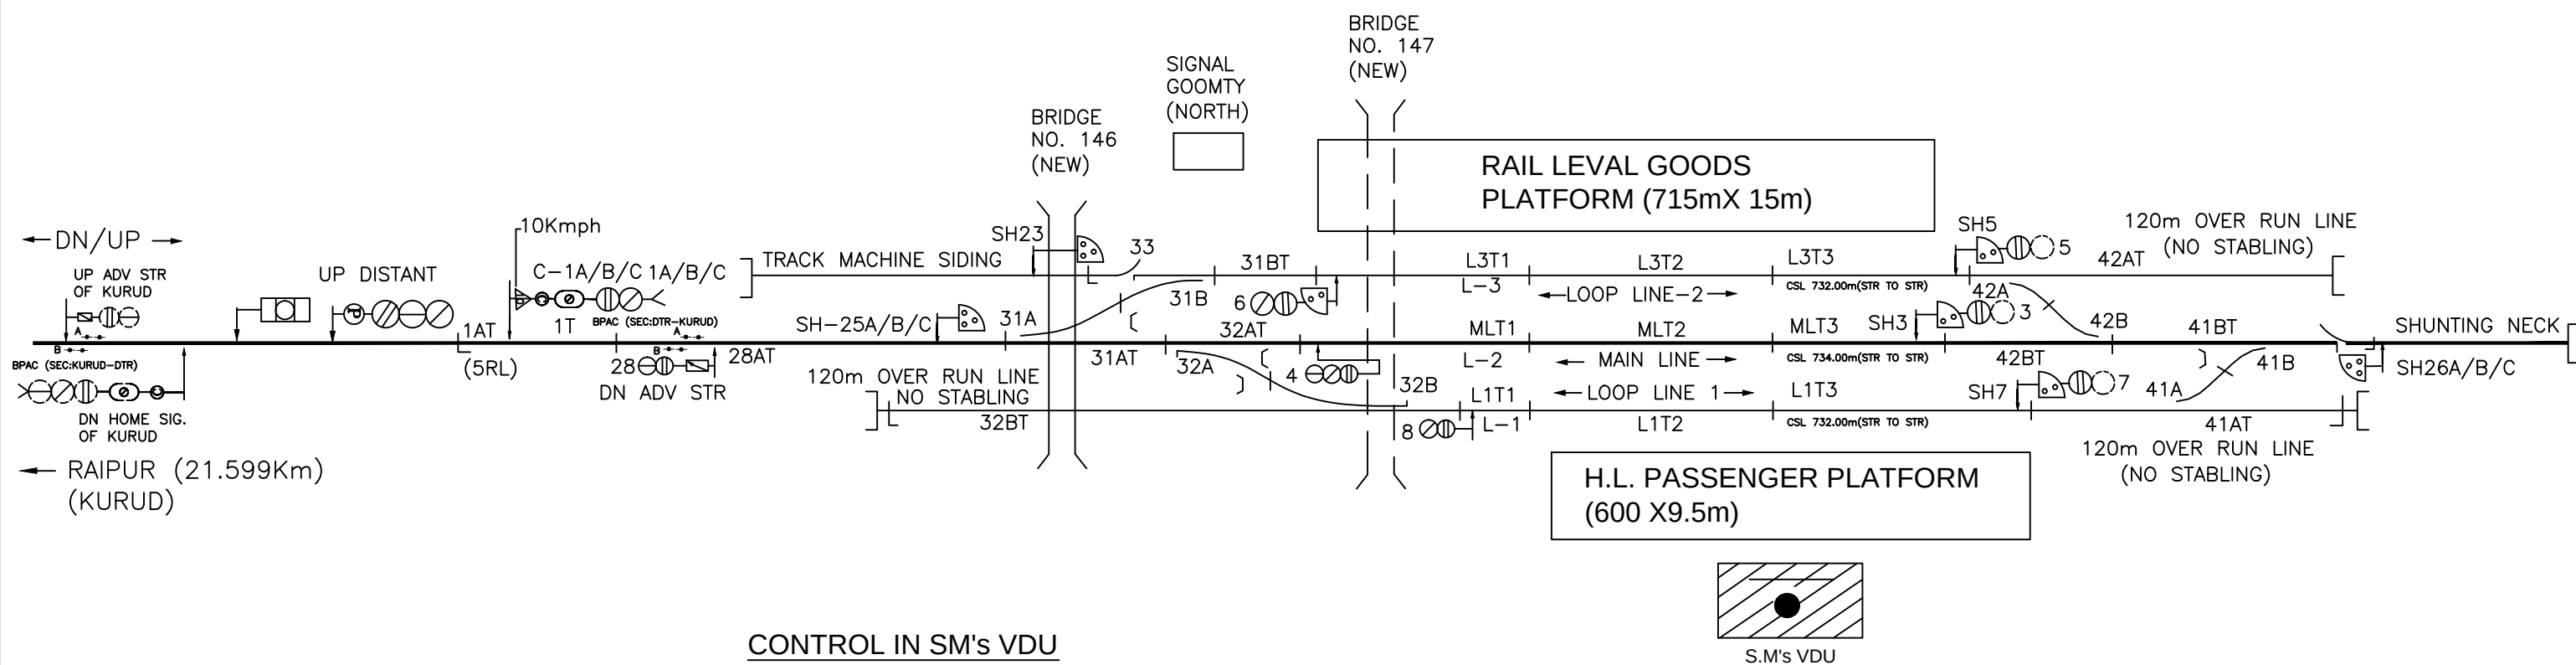

CONTROL IN SM's VDU

TOTAL NO. OF CONTROLS-1 TO 60

SIGNAL CONTROLS-1 TO 30 (SPACES - 2,9-22,24,27,29&30)

POINT CONTROLS-31 TO 50 (SPACES-34 - 40, 44 - 50)

OTHER CONTROLS-51 TO 60 (SPACES-51 TO 60)

SI-S.I./R/DTR/2020