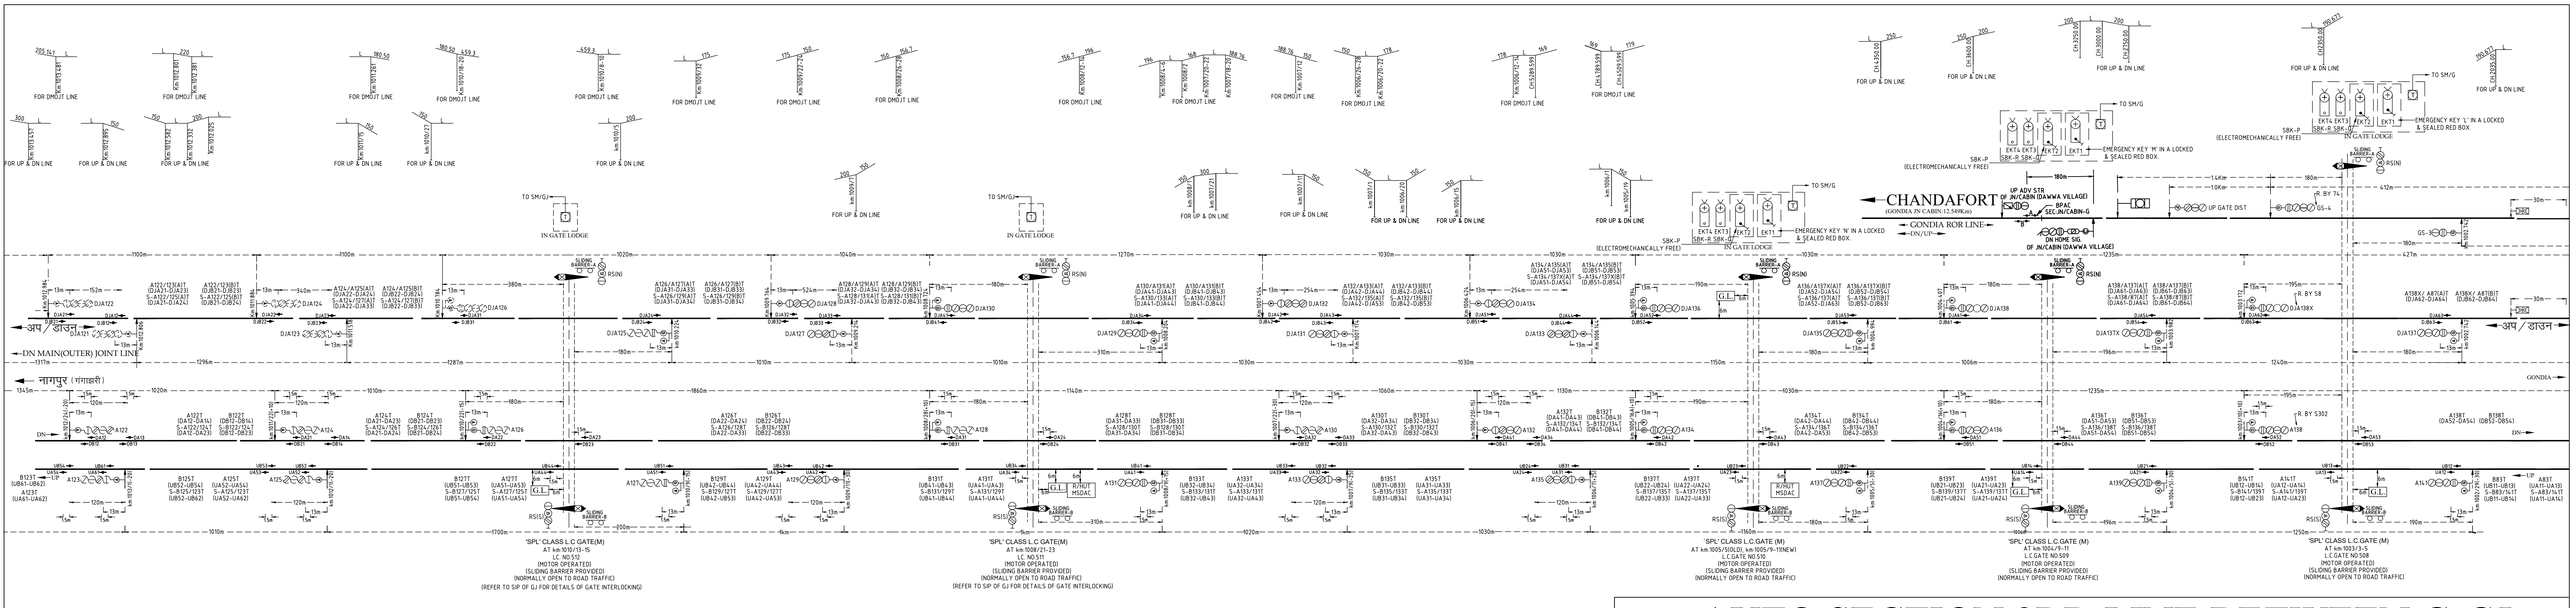

AUTO SECTION 3RD LINE BETWEEN G-GJ