


AUTO BLOCK SECTION BETWEEN:-KOKA-TUMSAR RD

← UP/DN →

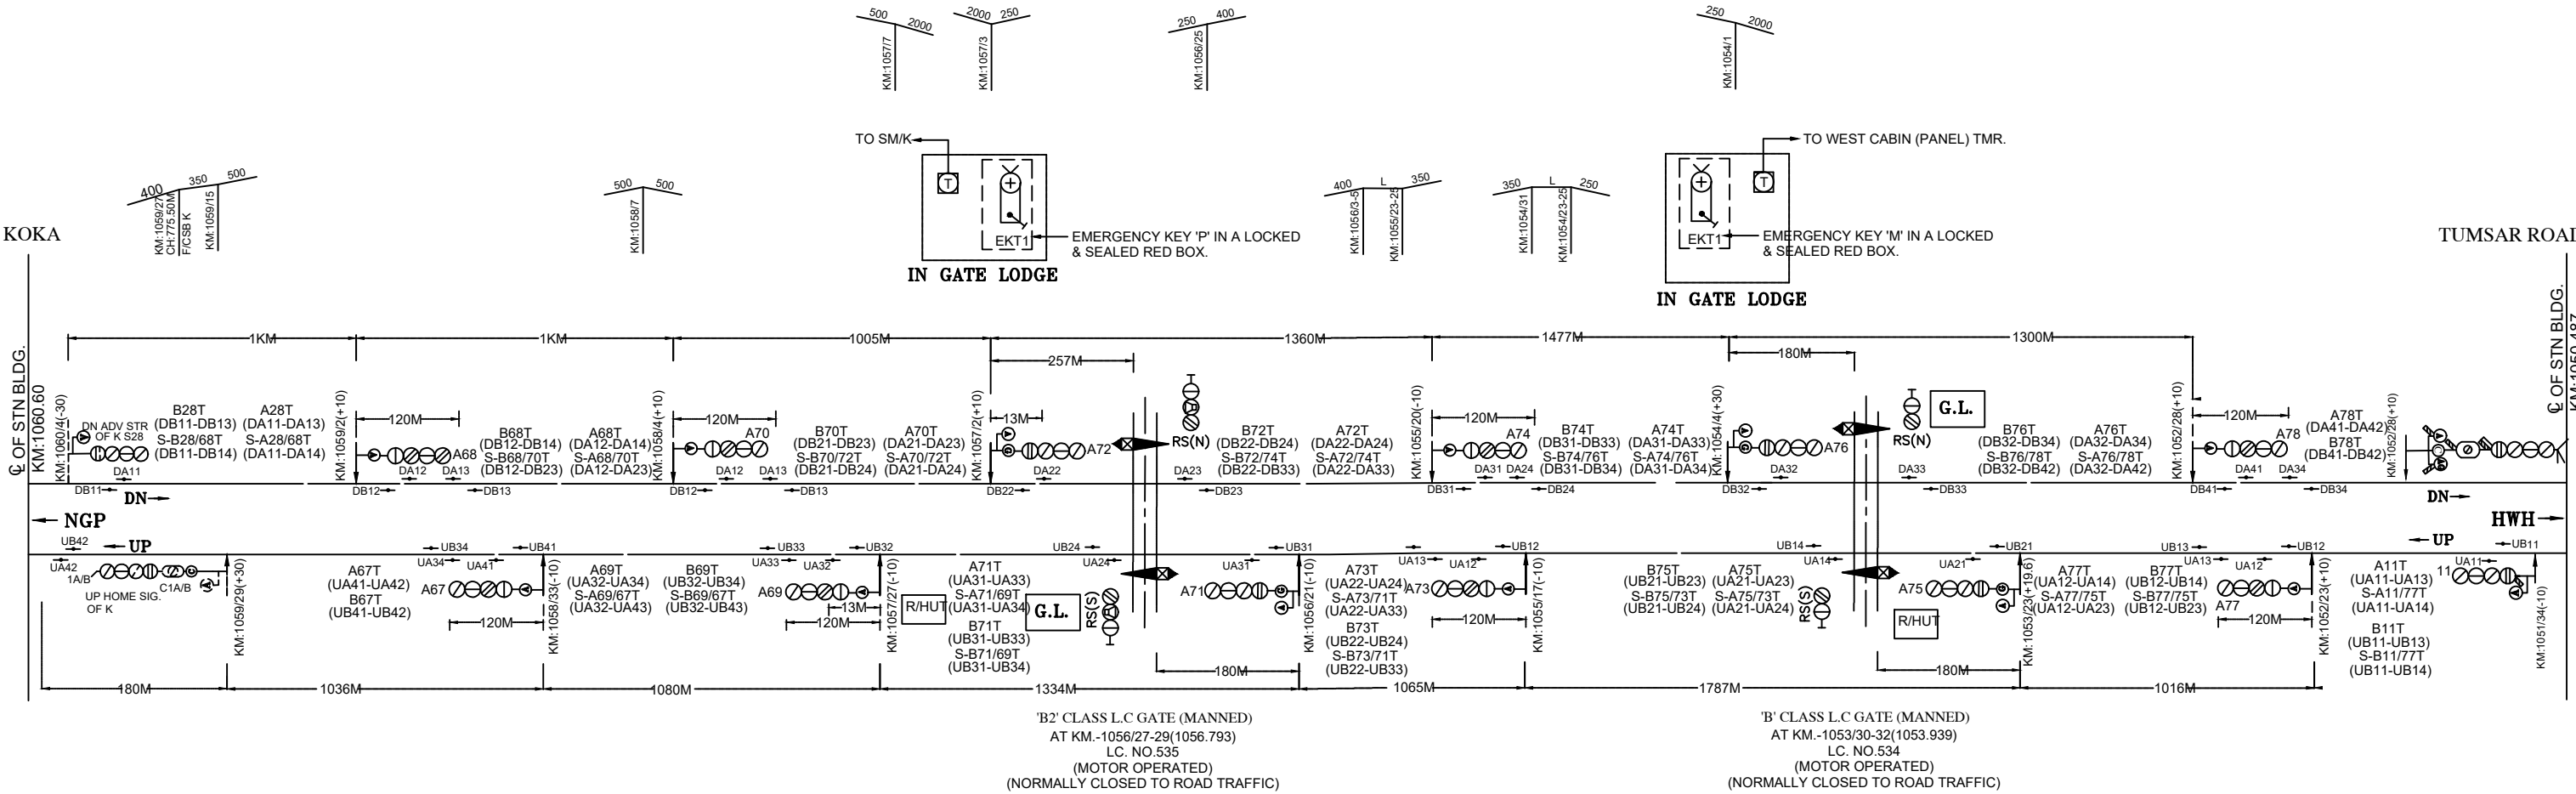

AUTO BLOCK SECTION BETWEEN:- KOKA-TMR