
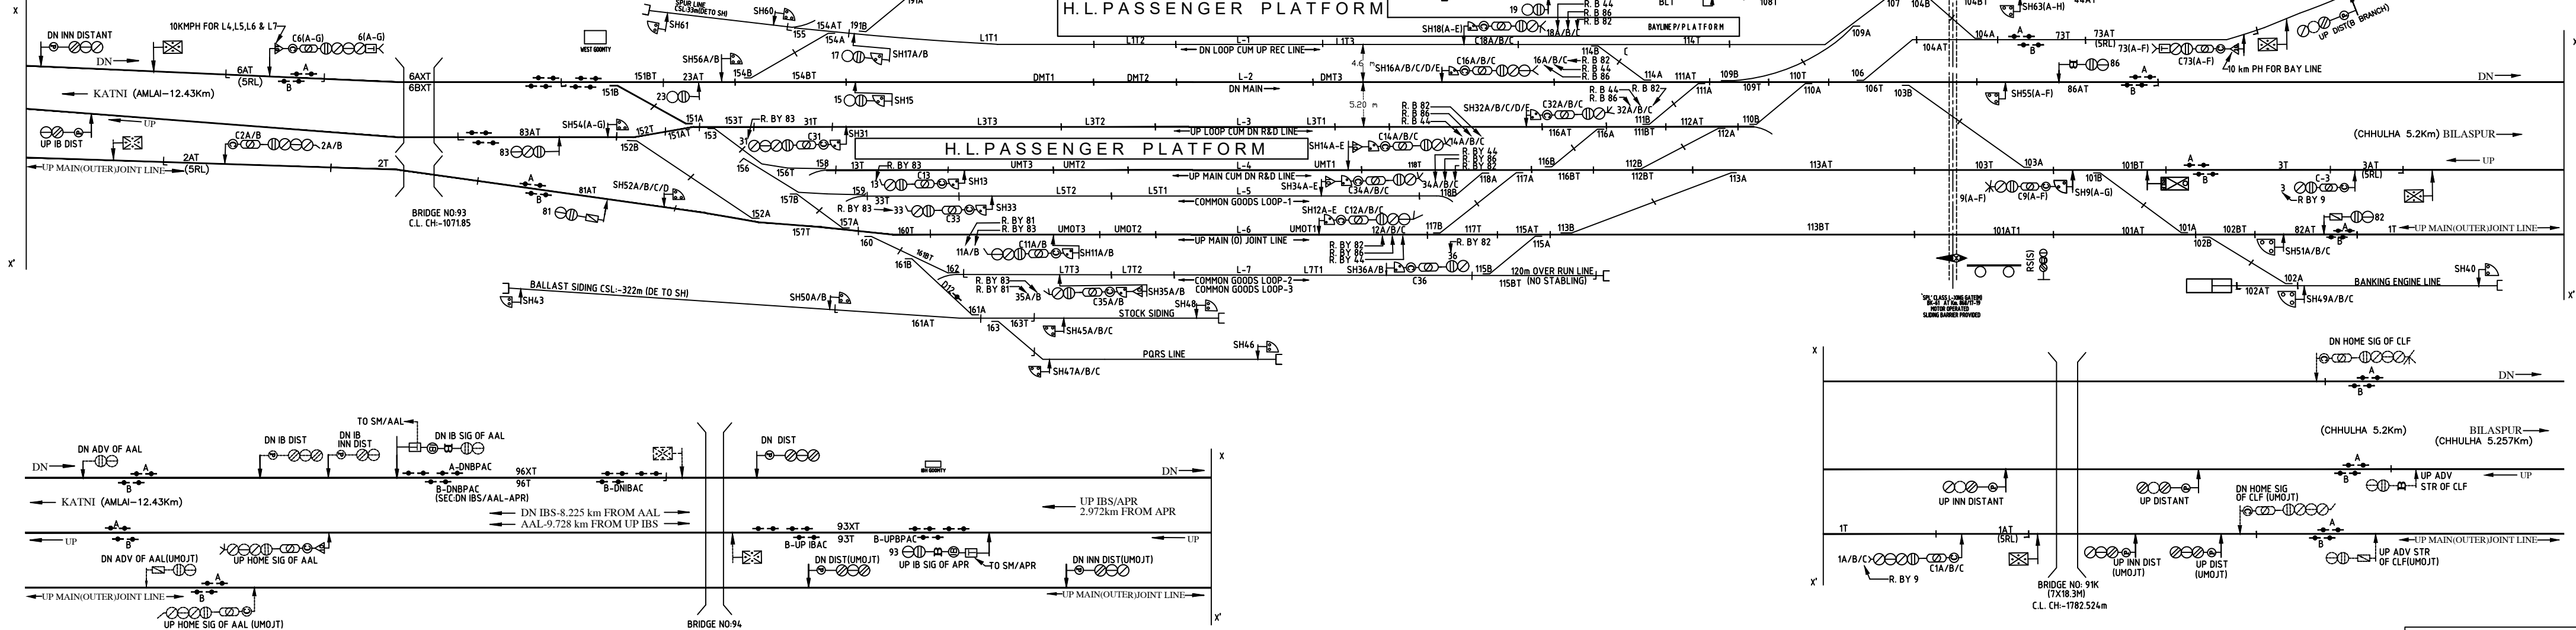



'B' CLASS, STD-III

Km: 870.627 (NEW)

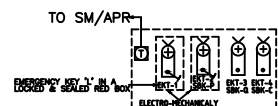

अनुपपुर ANUPPUR
DE-APR KM: 869.300(NEW) CLASS-'B'
SIP.SECR.BSP.APR.04

AAL

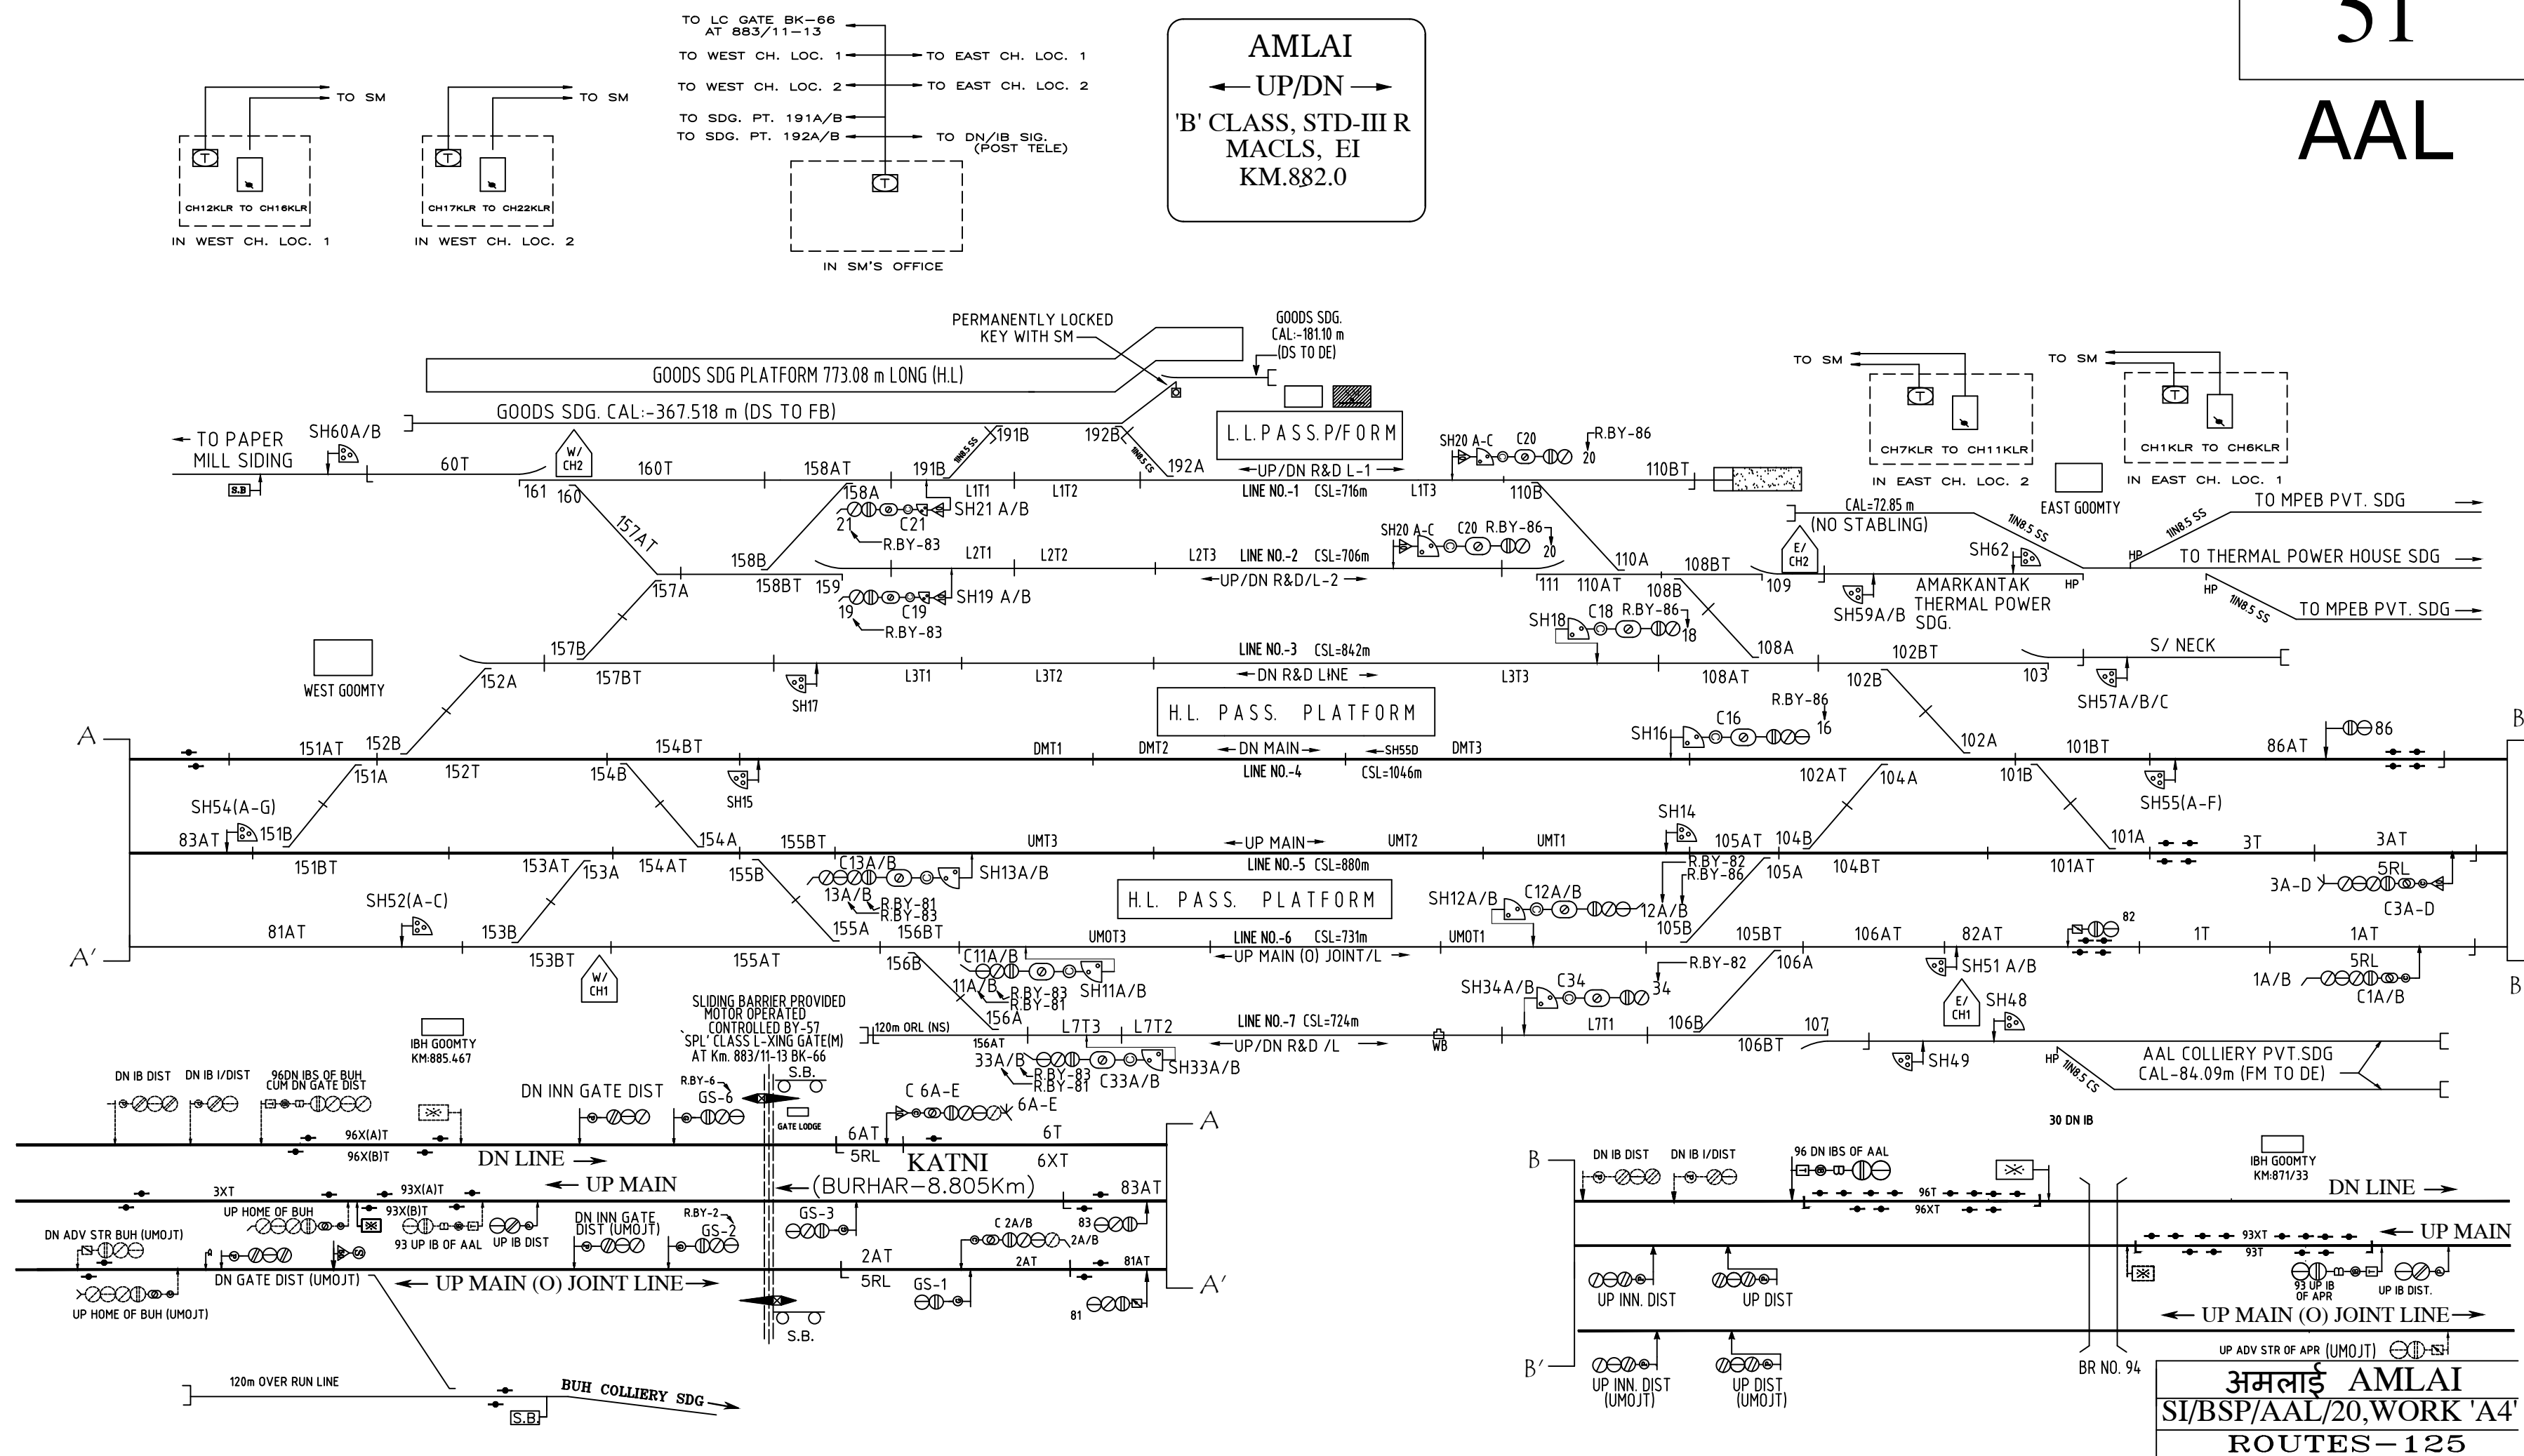




52

BUH

BURHAR

← UP/DN →

'B' CLASS, STD-III(R)
MACLS, EI
KM.890.680

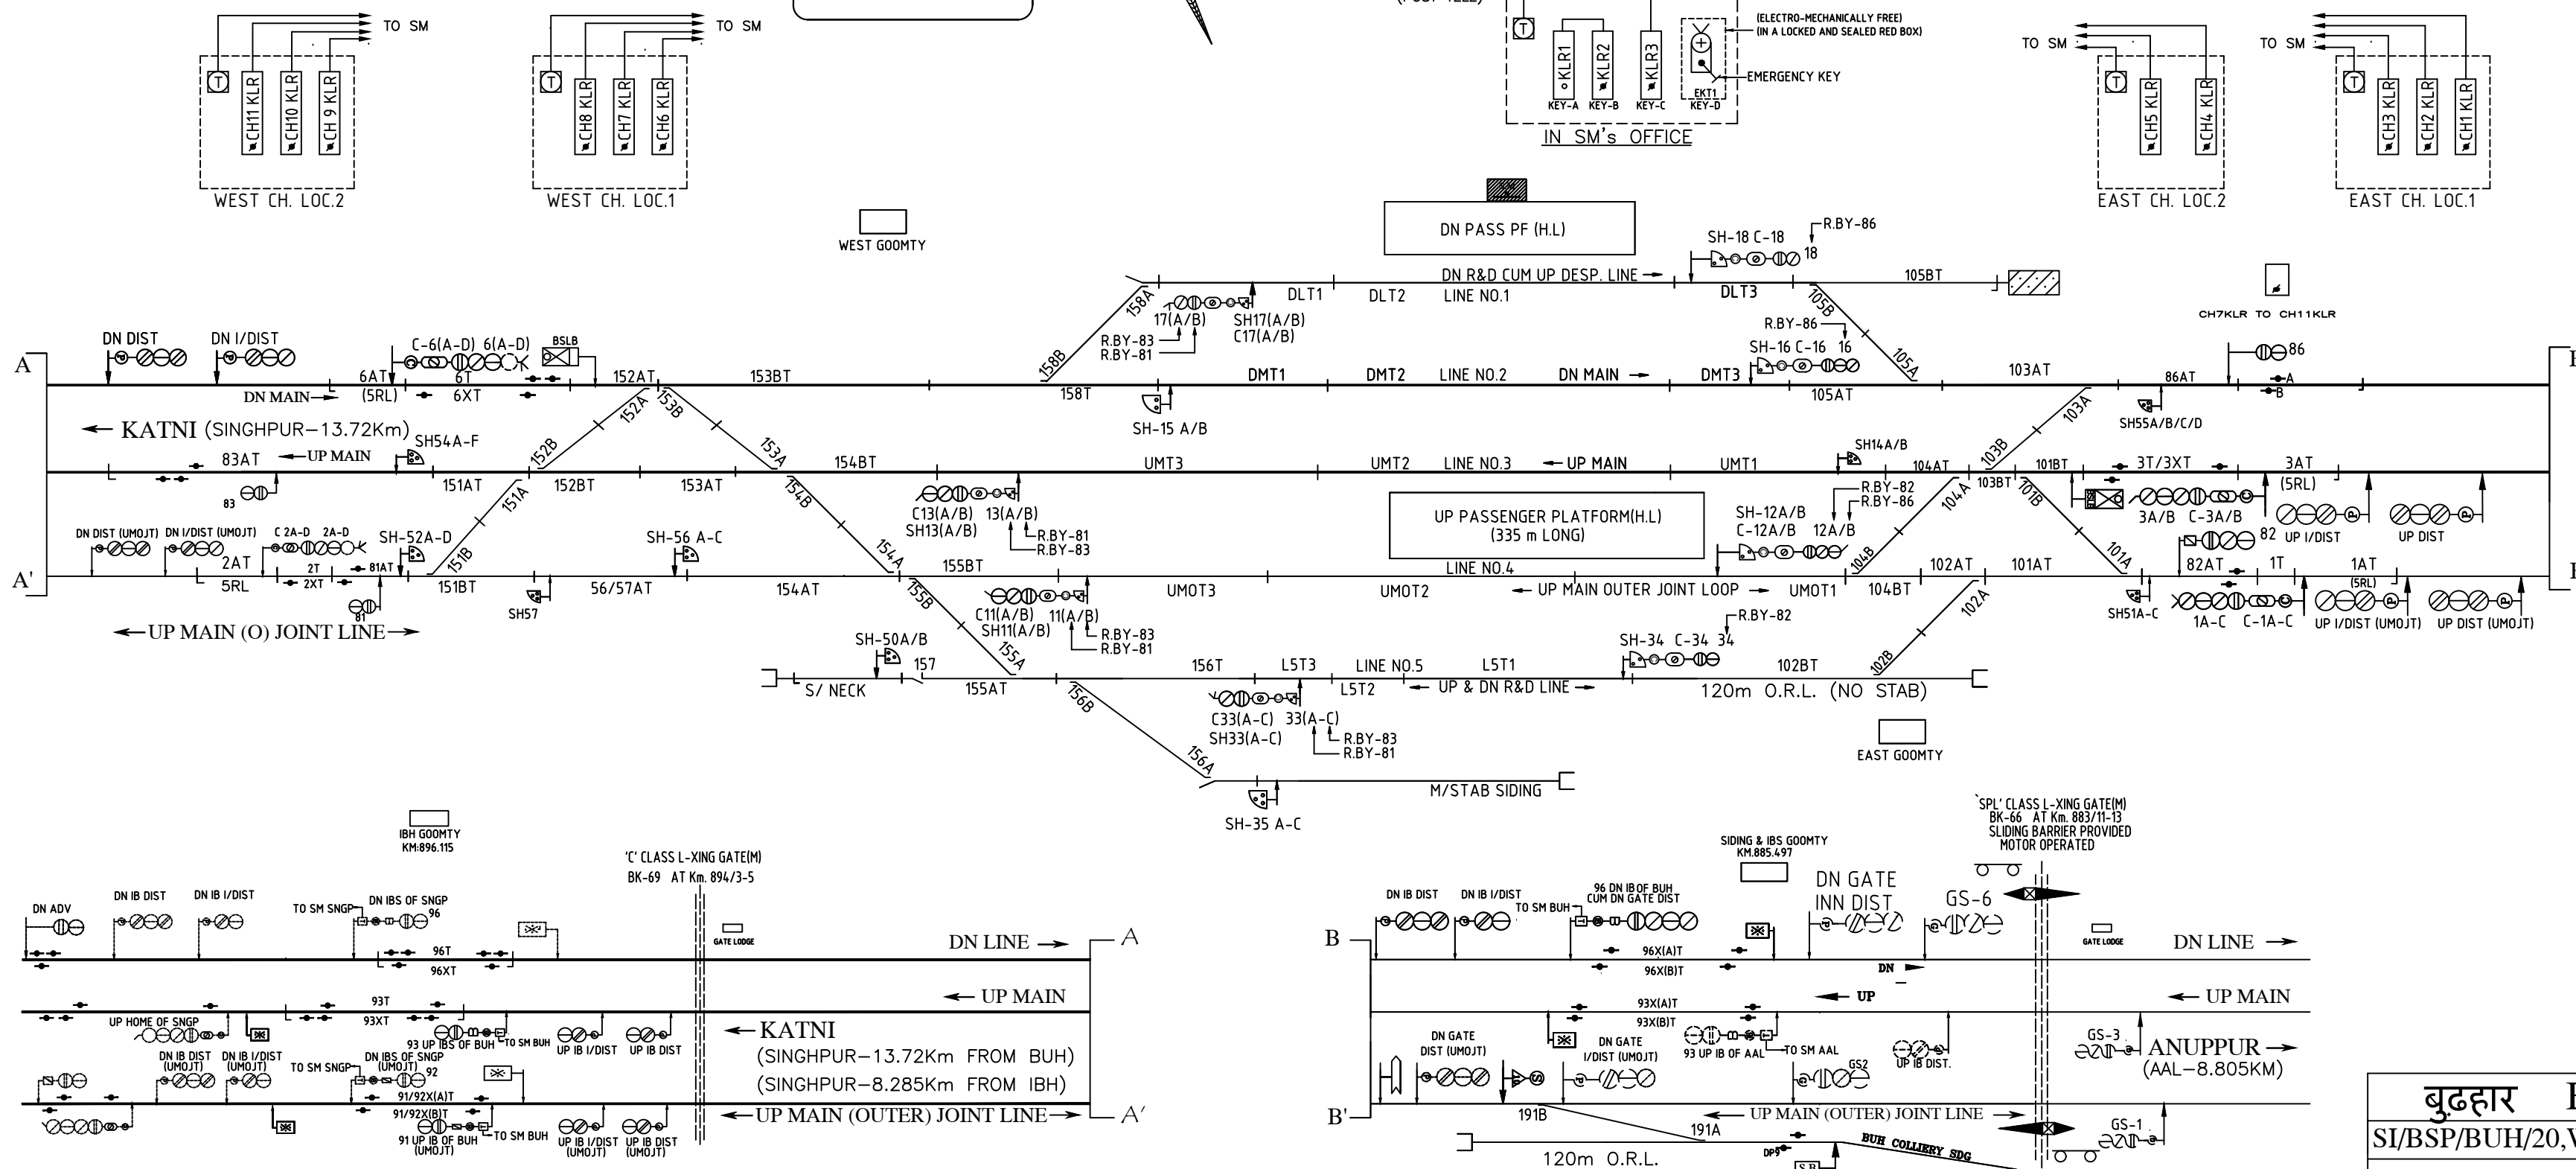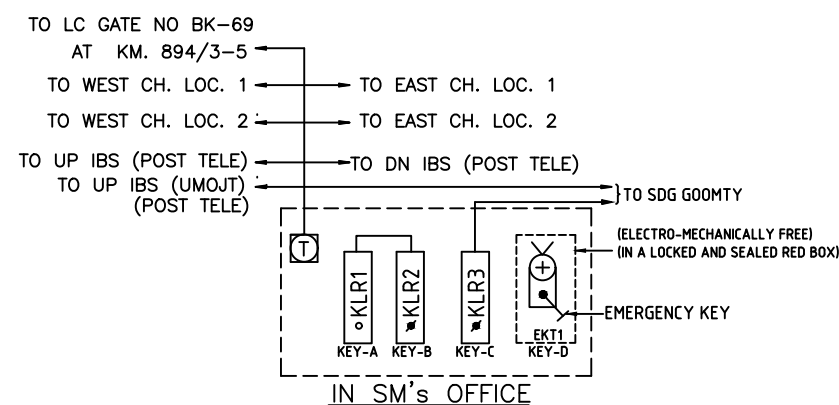
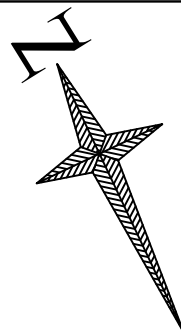


54




SNGP

SINGHPUR


← UP/DN →

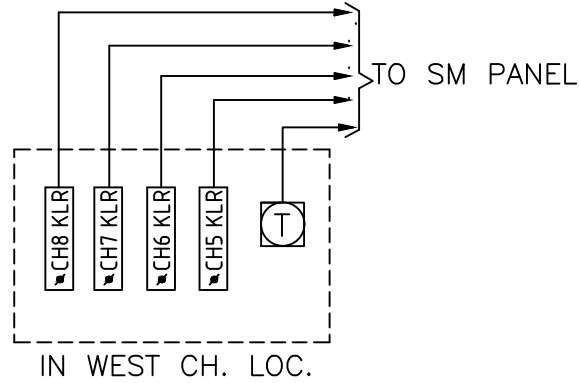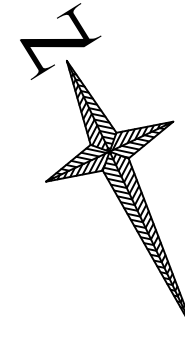'B' CLASS, STD-III(R)
MACLS, E.I.
KM.904.400


TO SDG. PT. OPERATION → TO DN IBS POST TELE
TO WEST CH. LOCATION → TO EAST CH. LOCATION
TO DN IBS (UMOJT) POST TELE

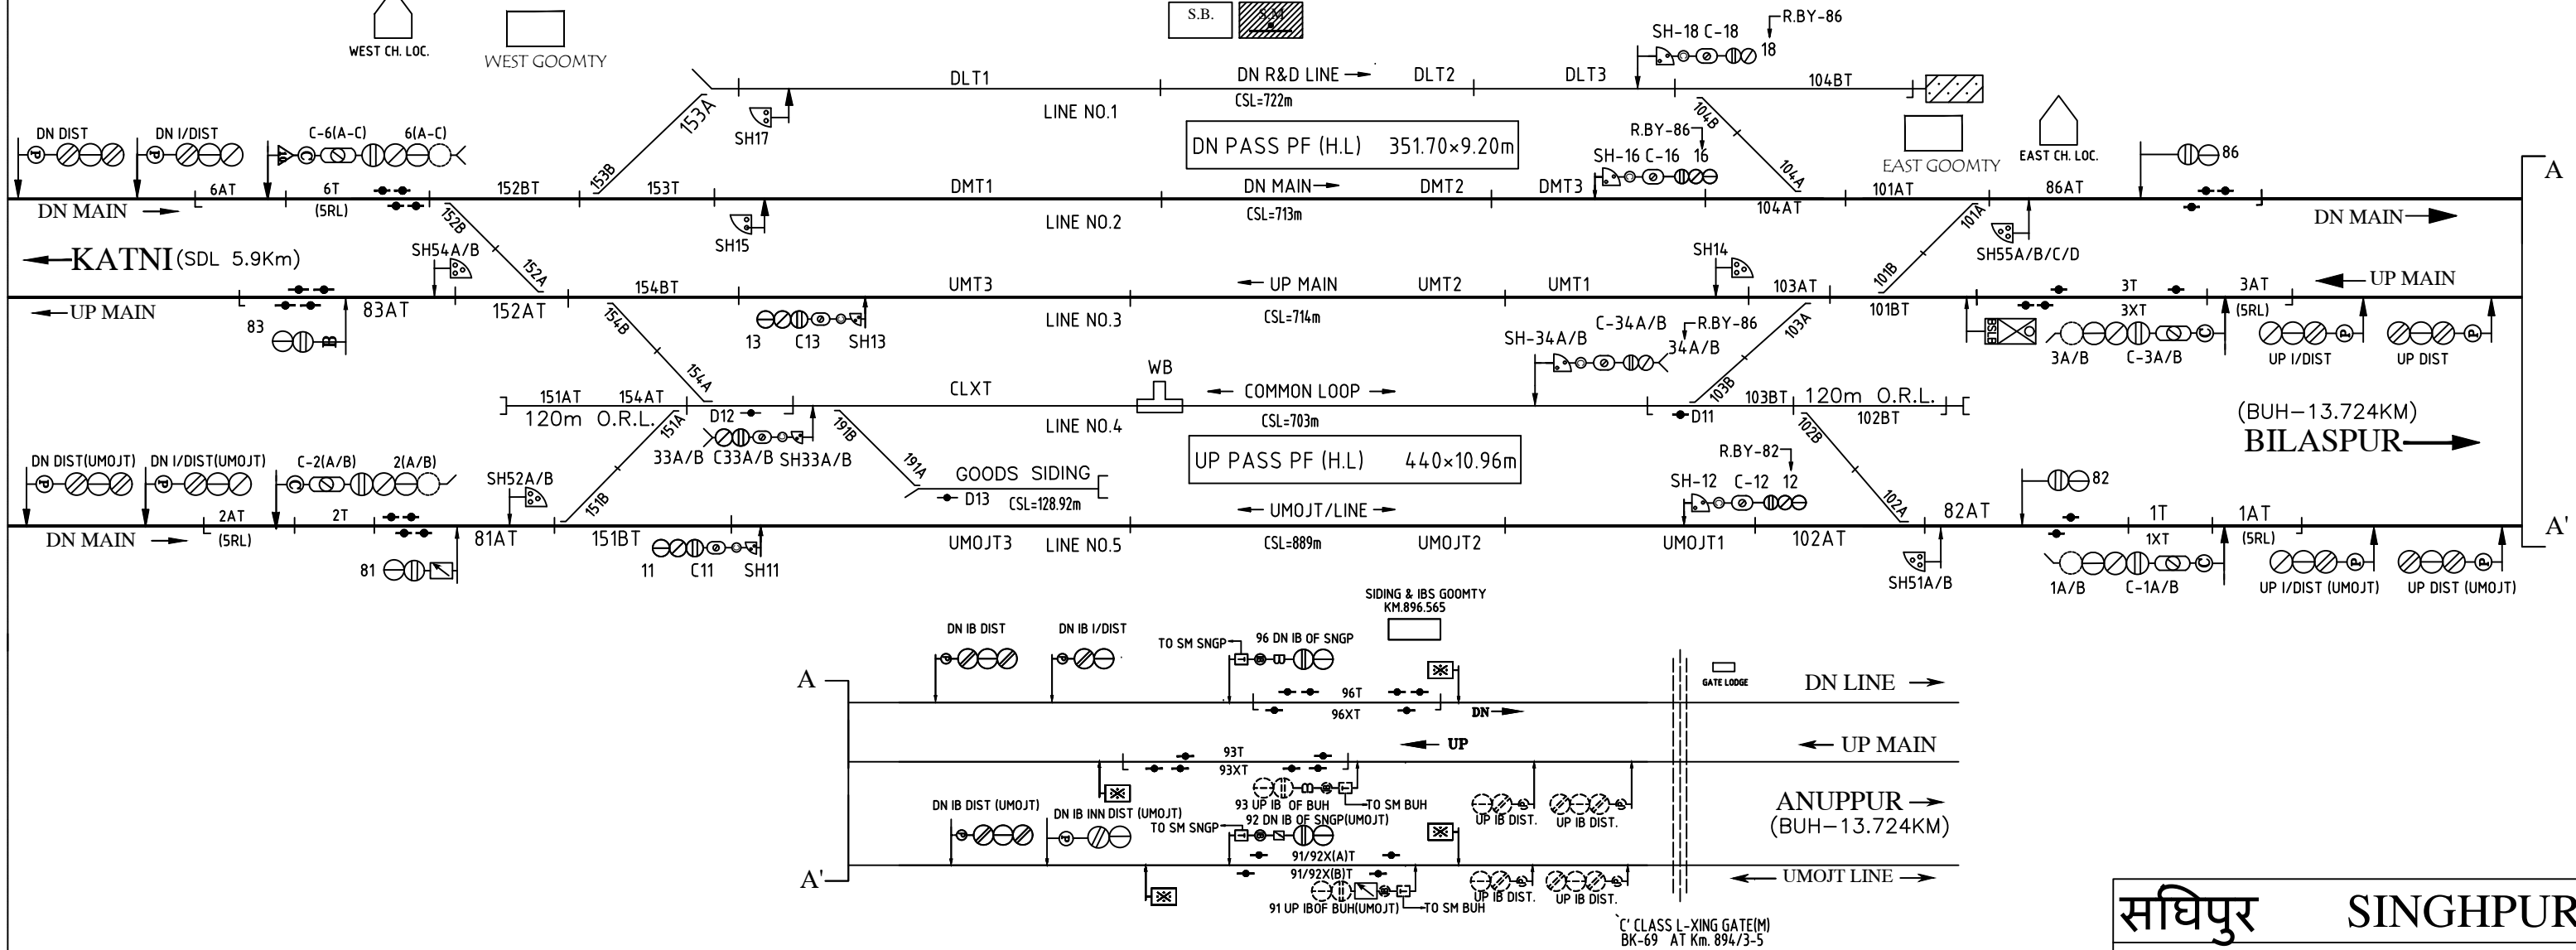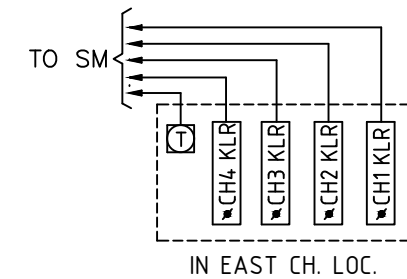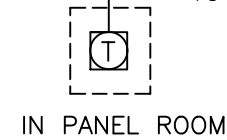


सधिपुर SINGHPUR
SI/BSP/SNGP/20, WN-'A2'

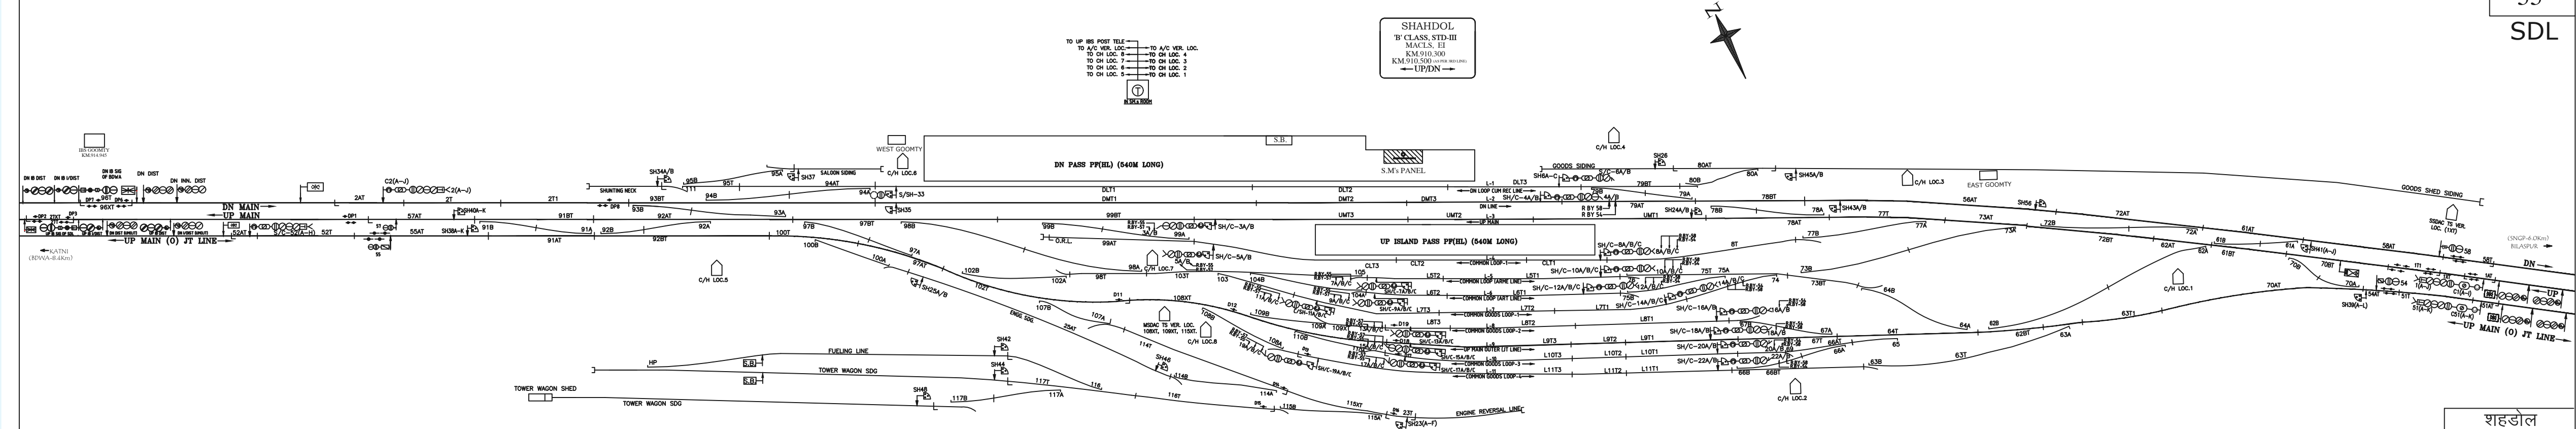


BDWA

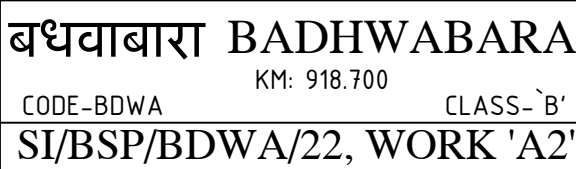




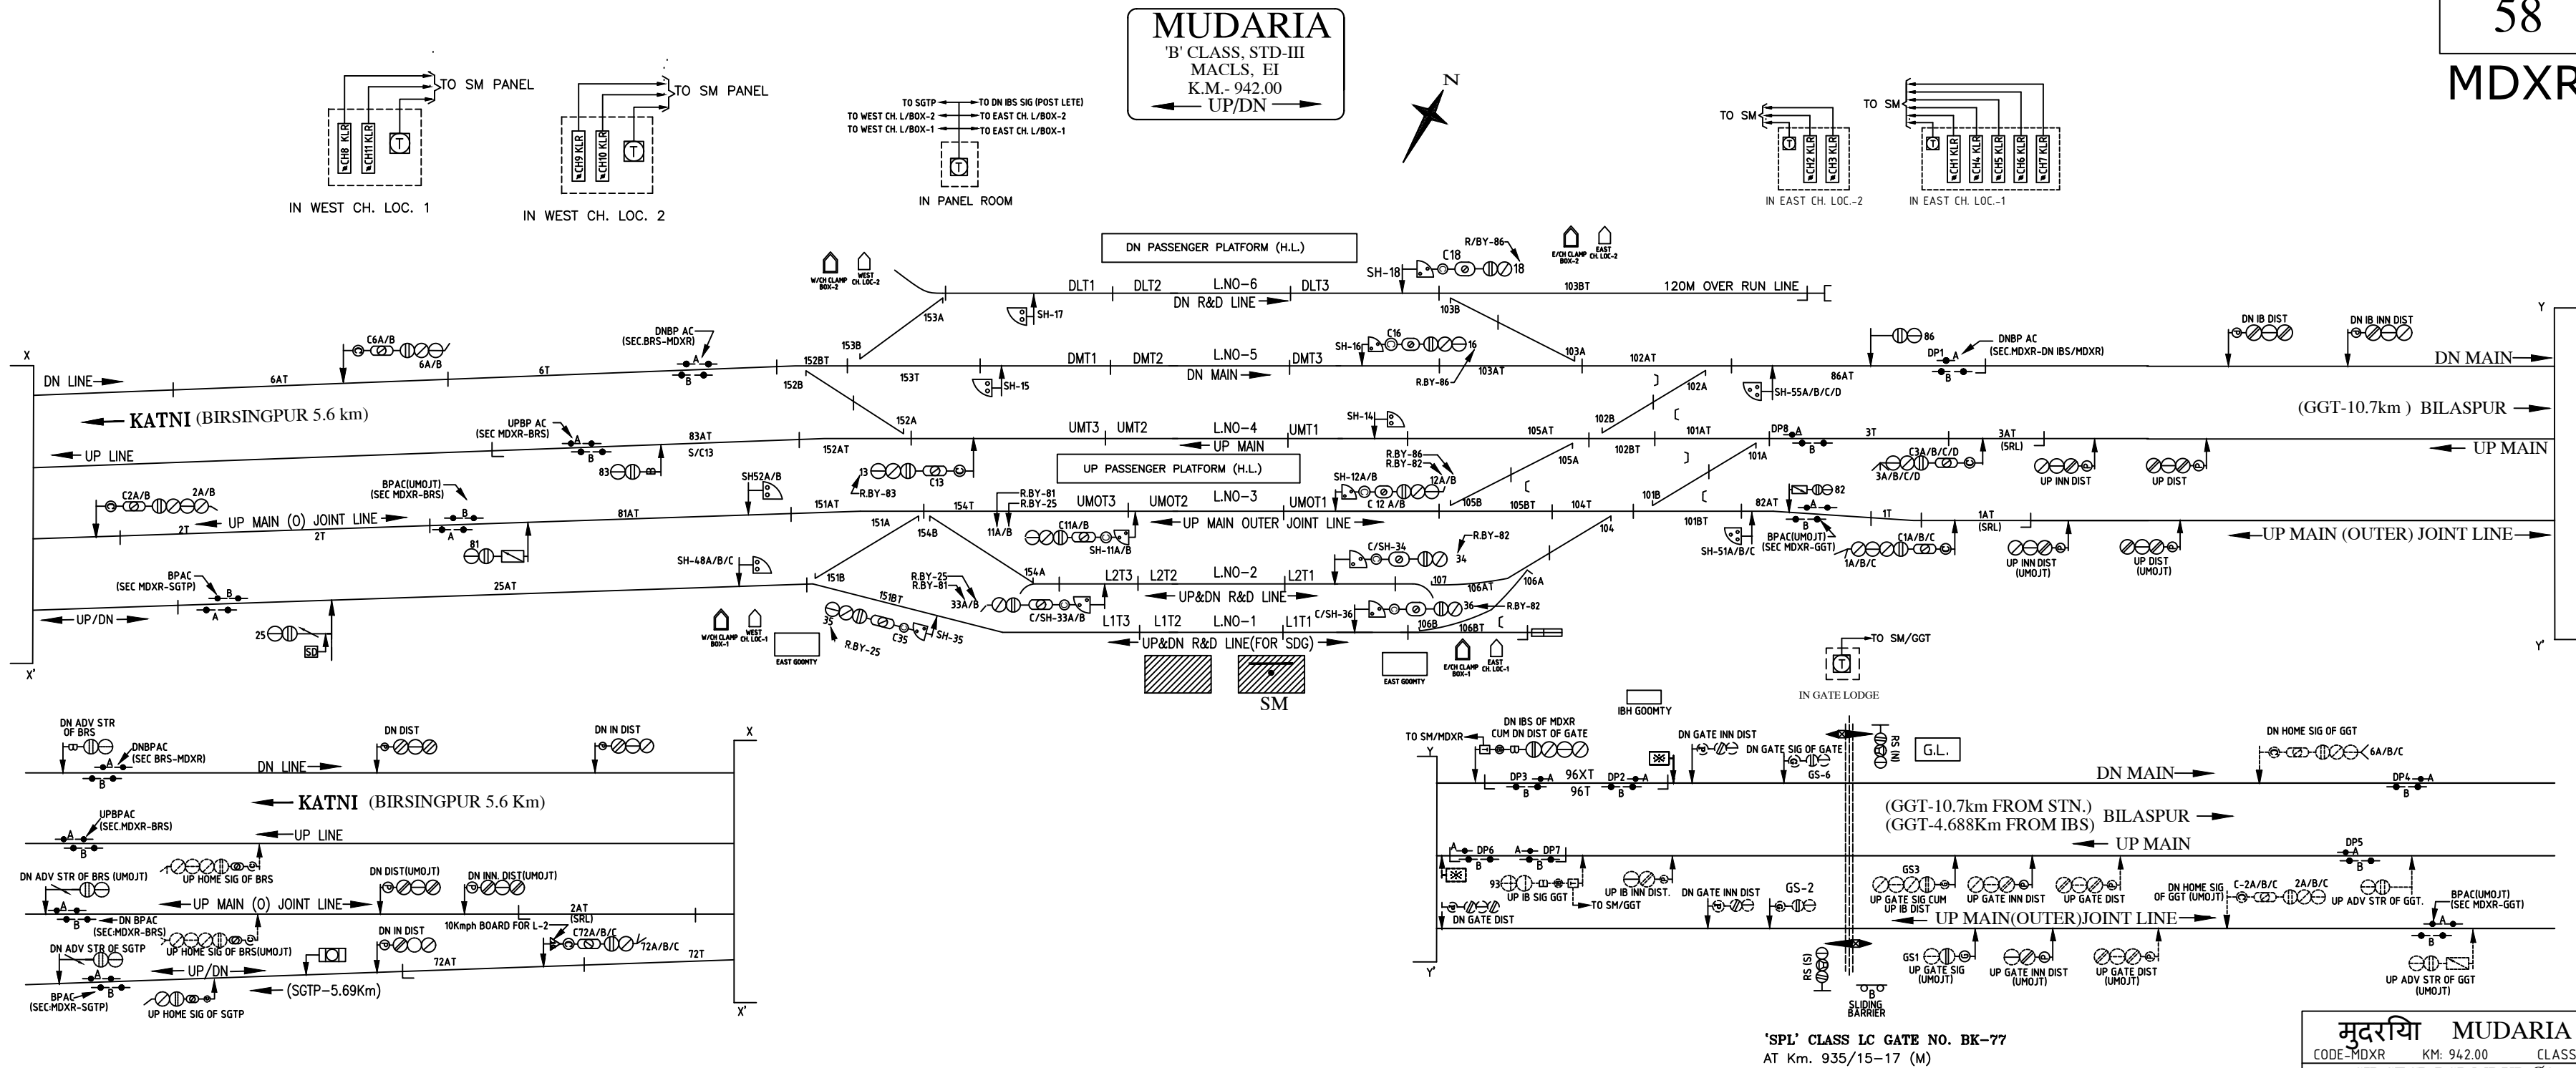



SANJAY GANDHI THERMAL
POWER STATION , BIRSINGHPUR
'B' CLASS STD-I MACLS
(KM:8.882 FROM MUDARIA)
← UP/DN →

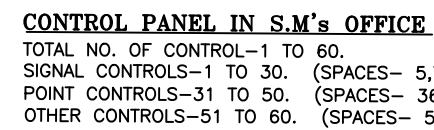



ROUTES-35
BASED ON S.I.221/09 'B'




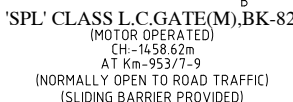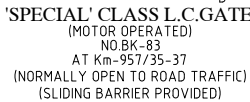  

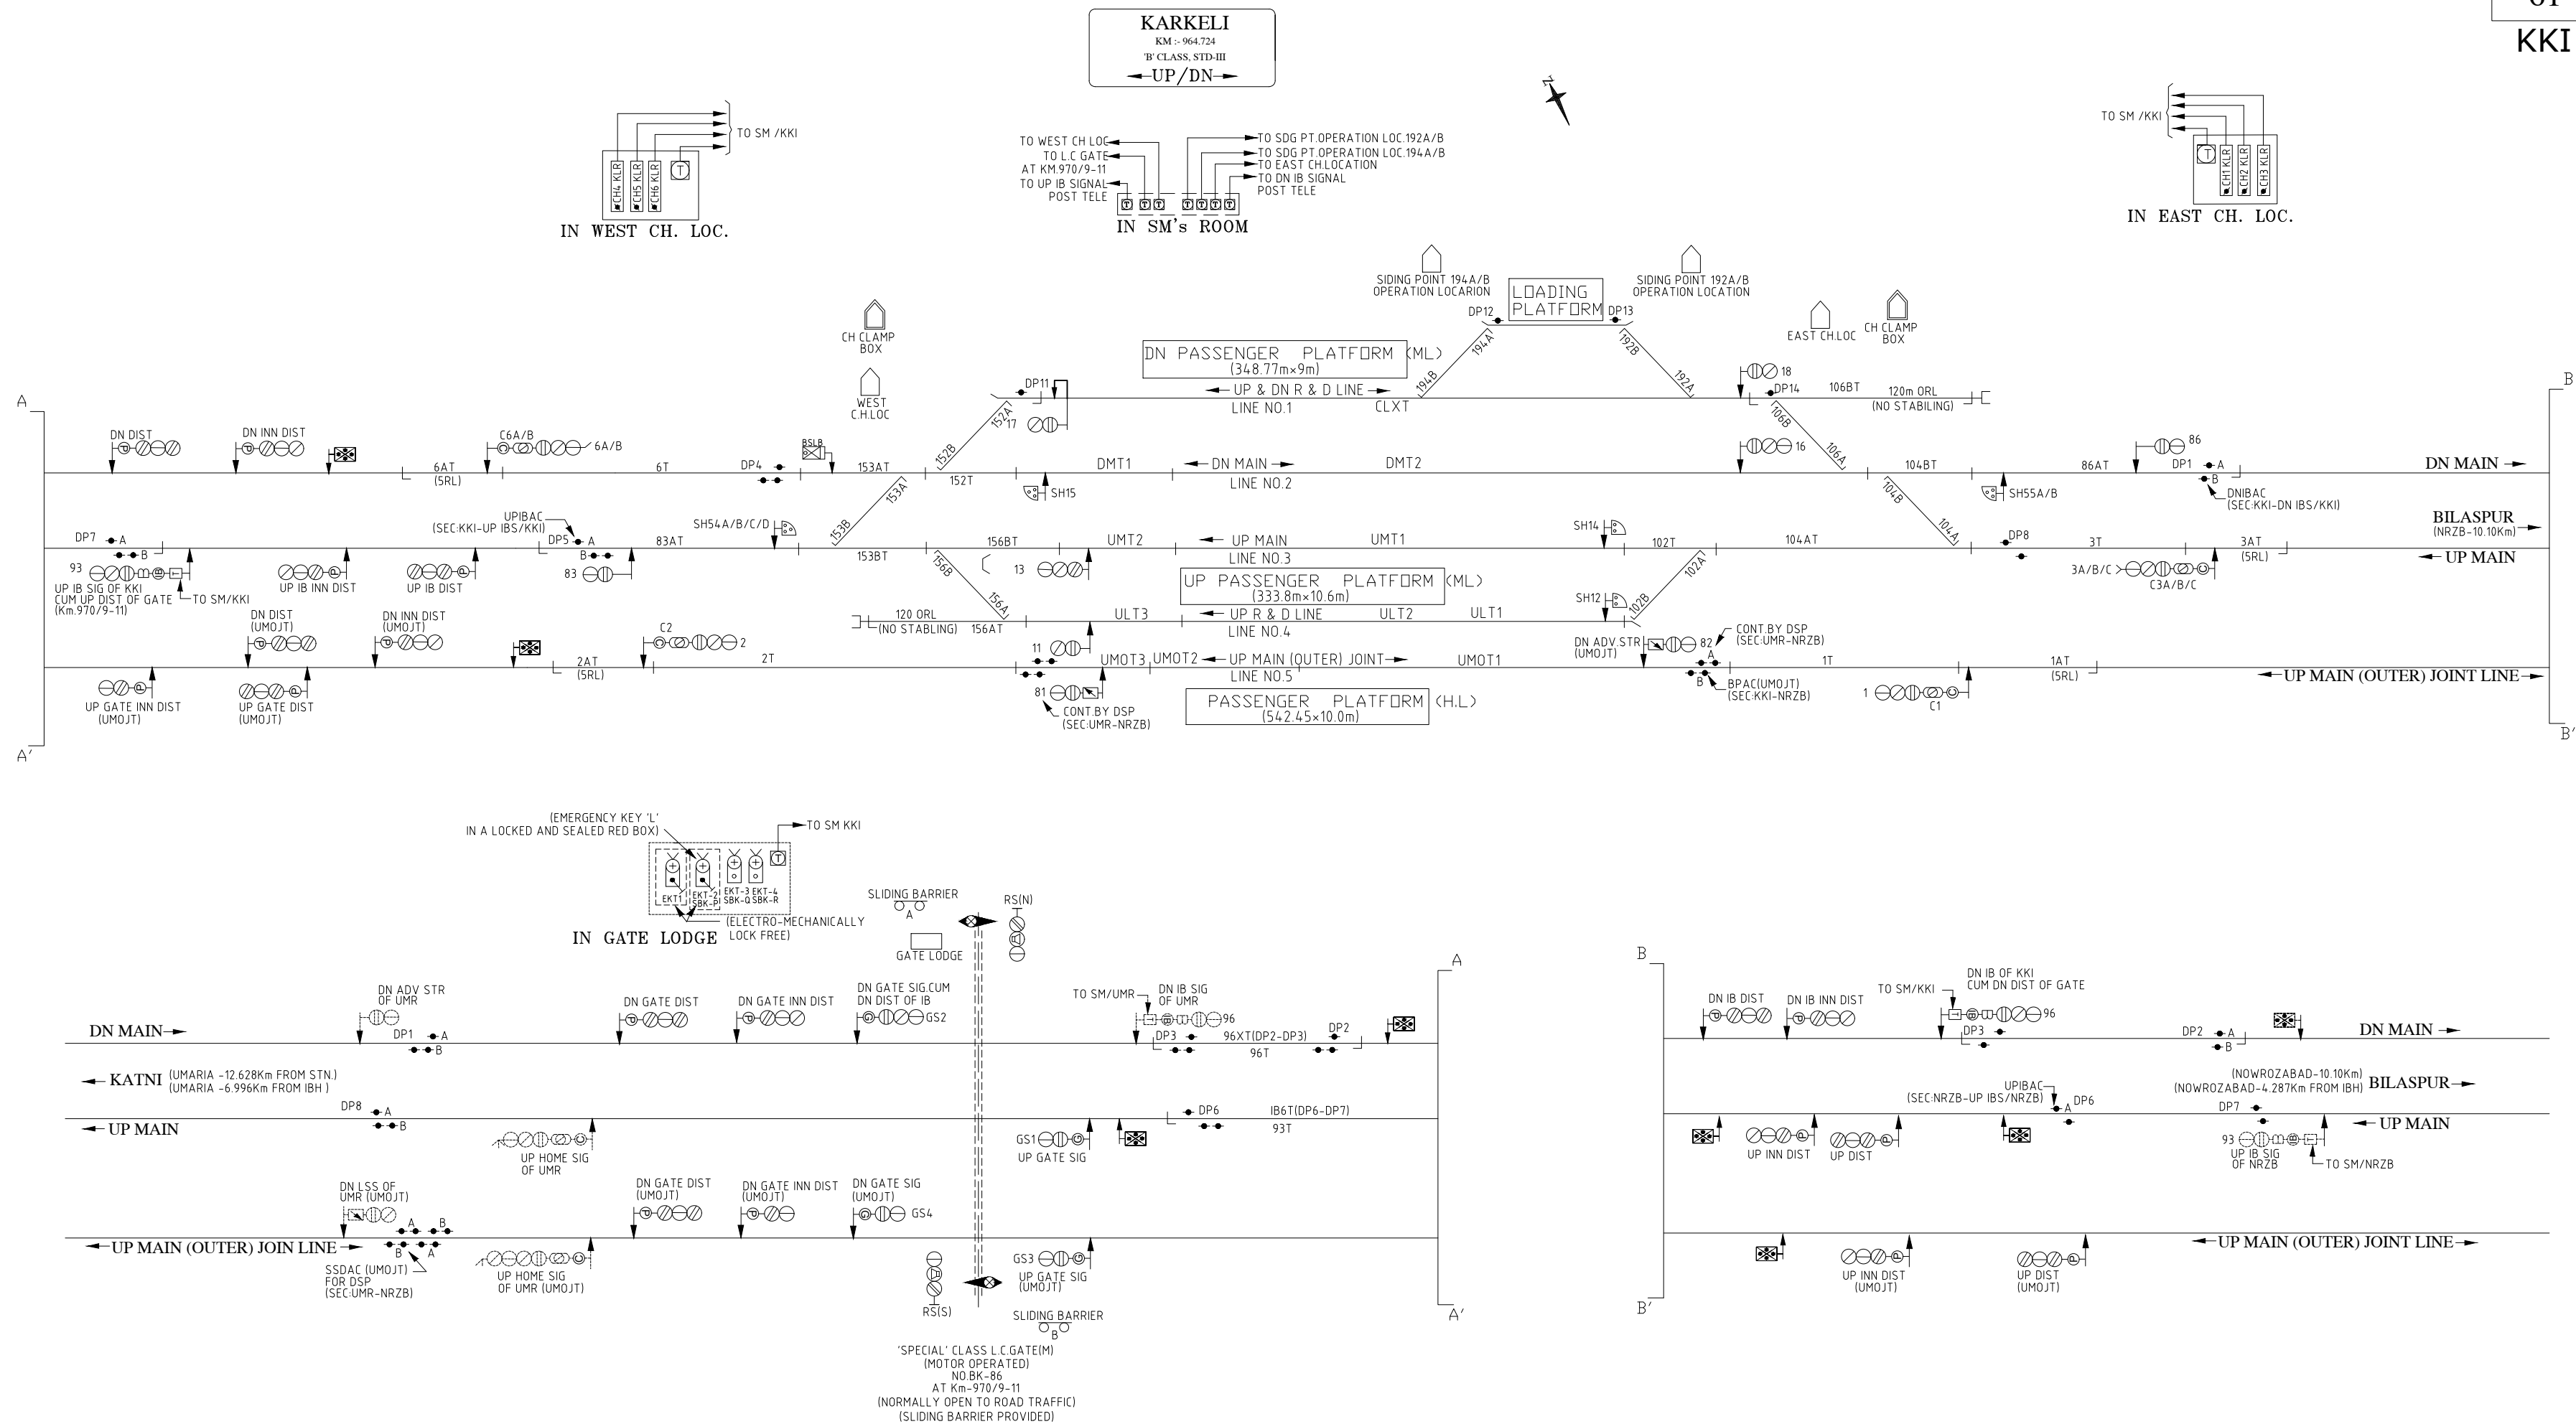

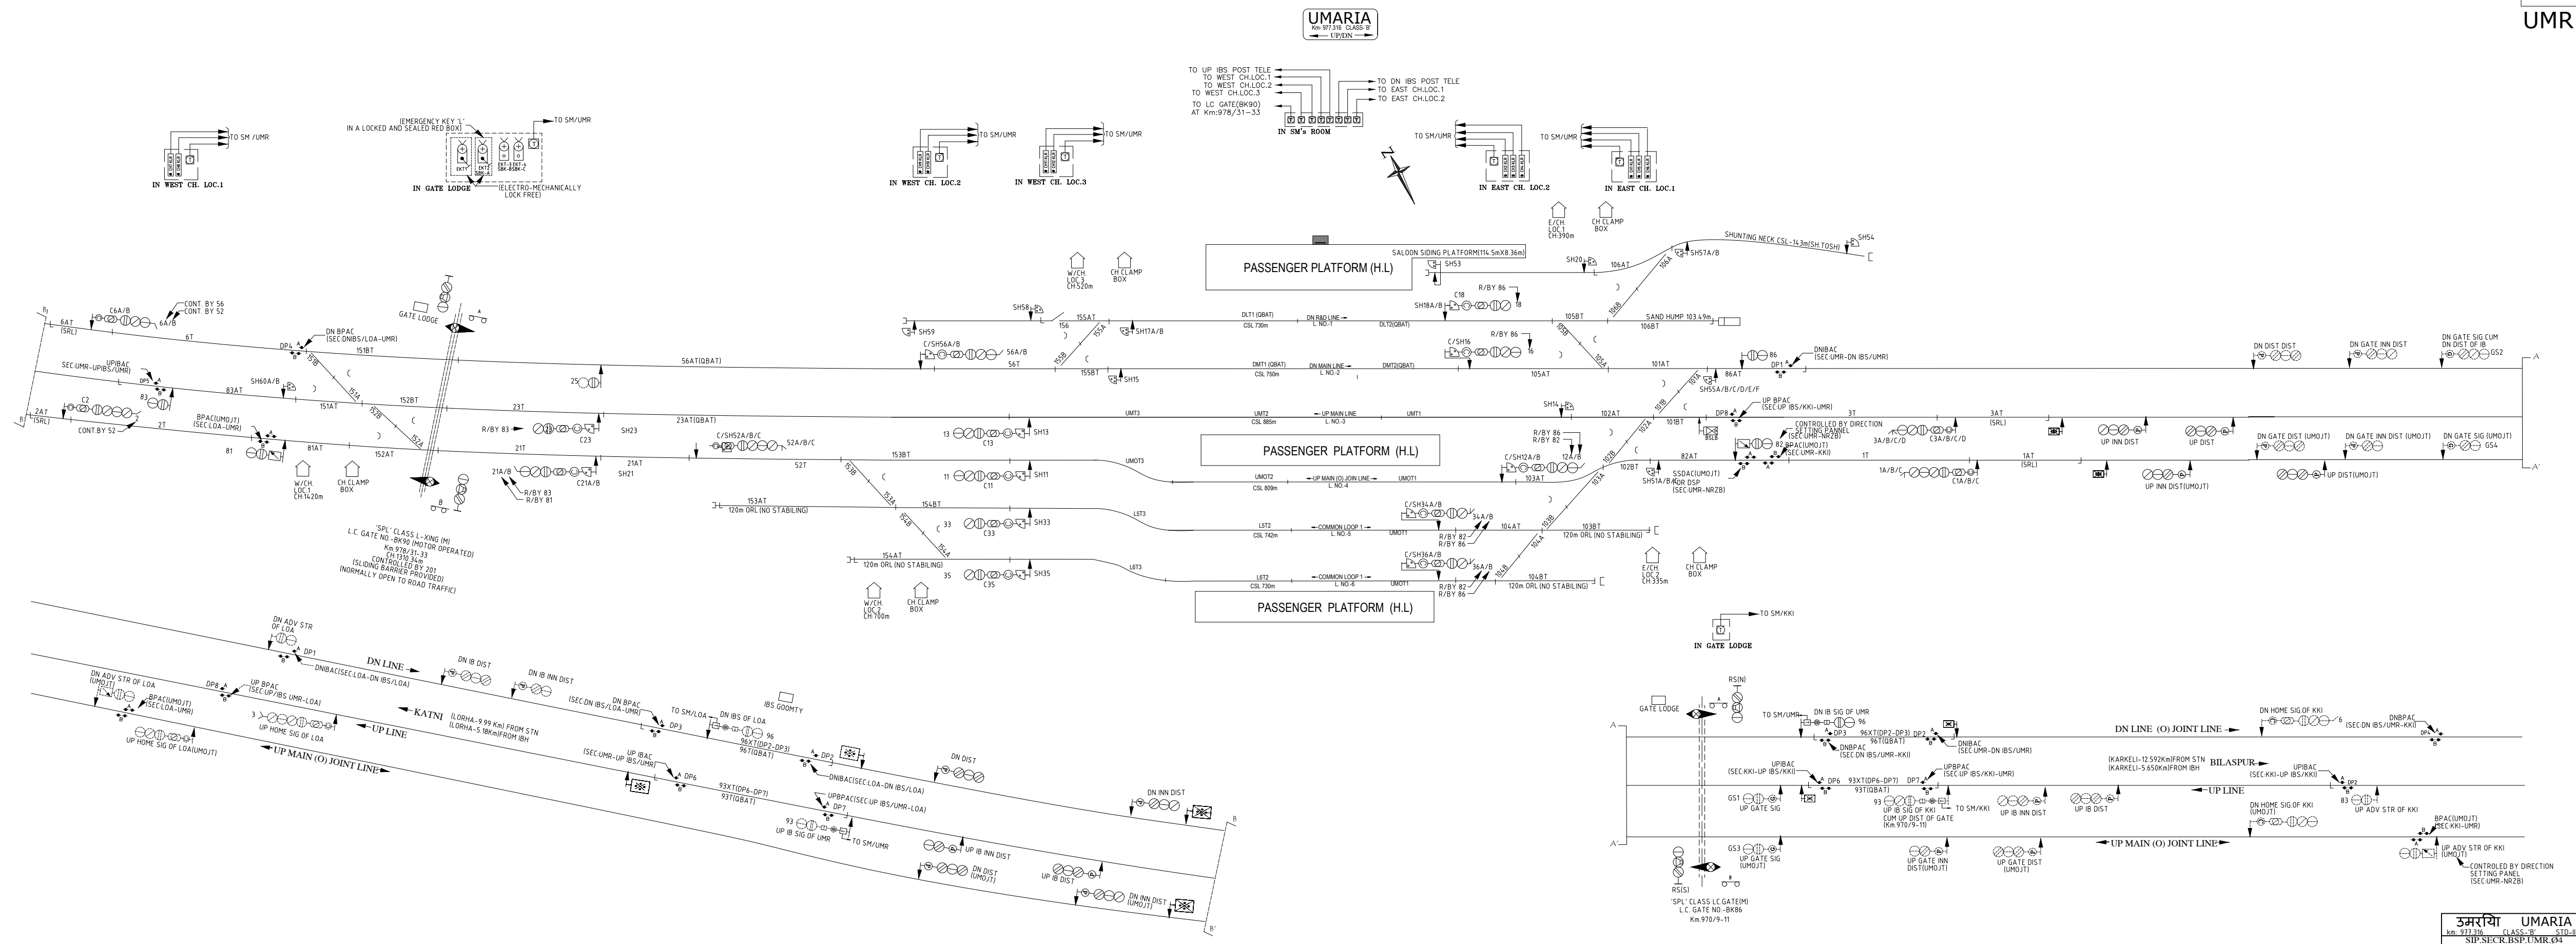

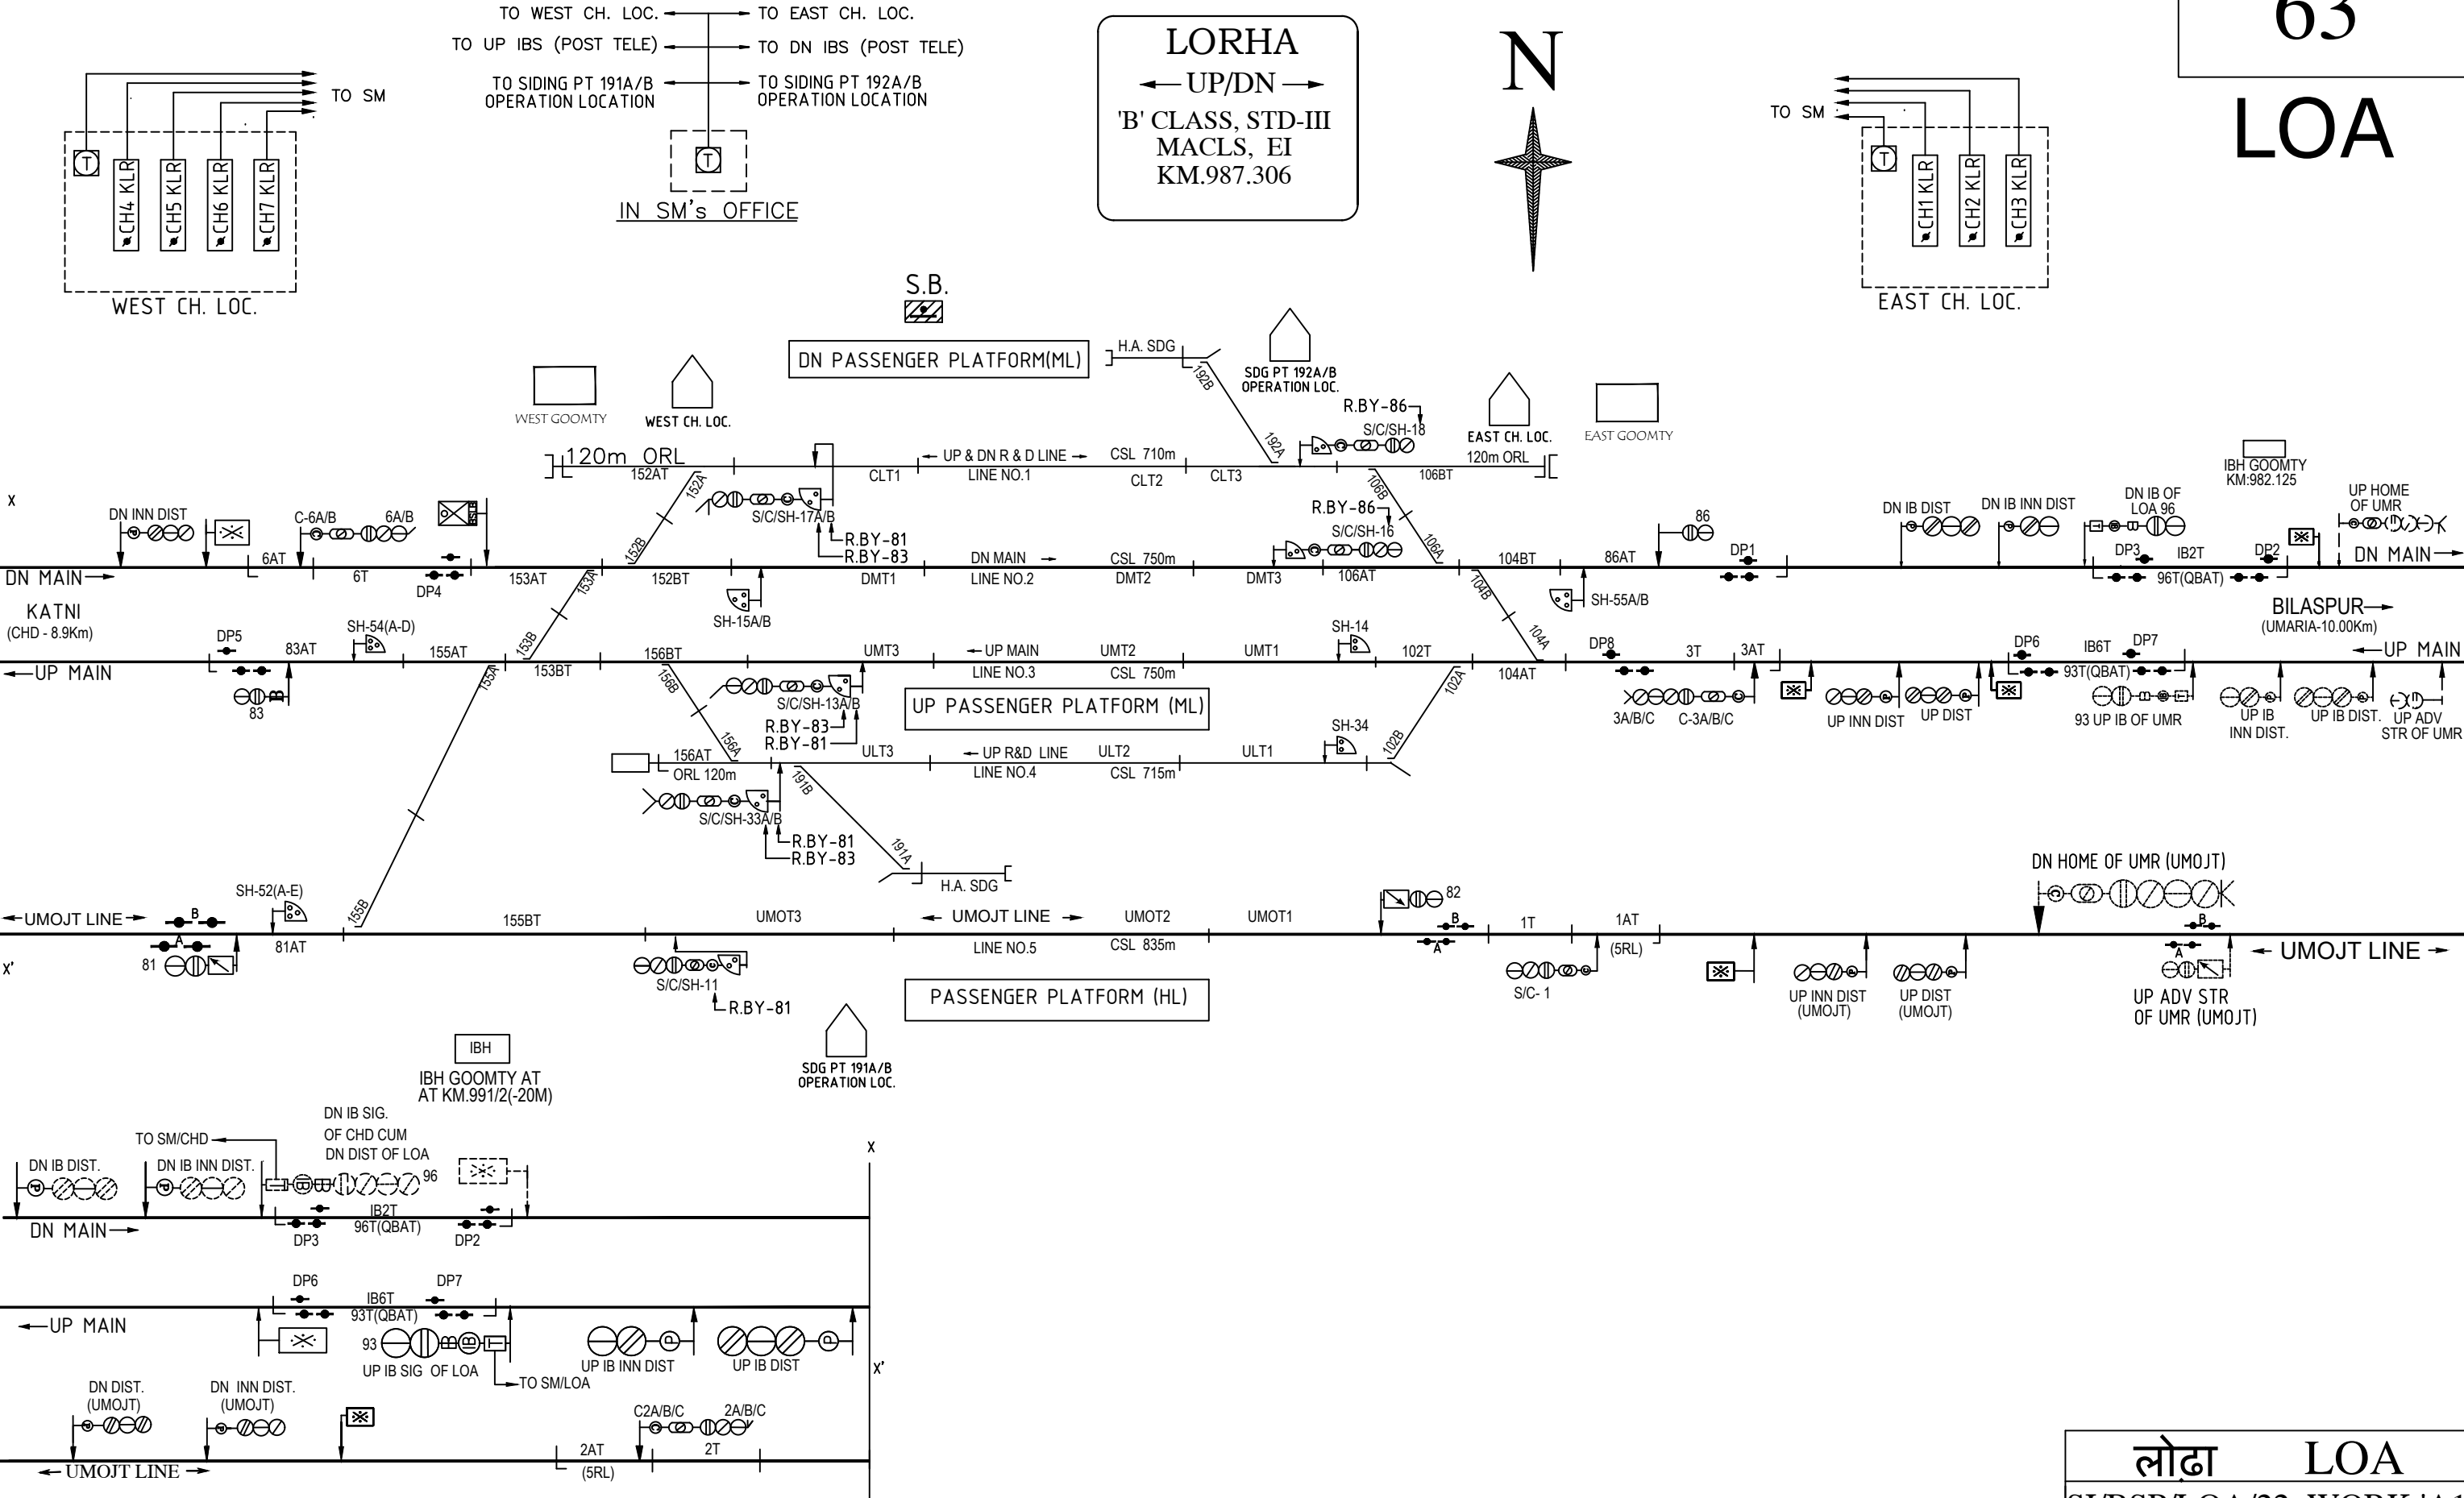

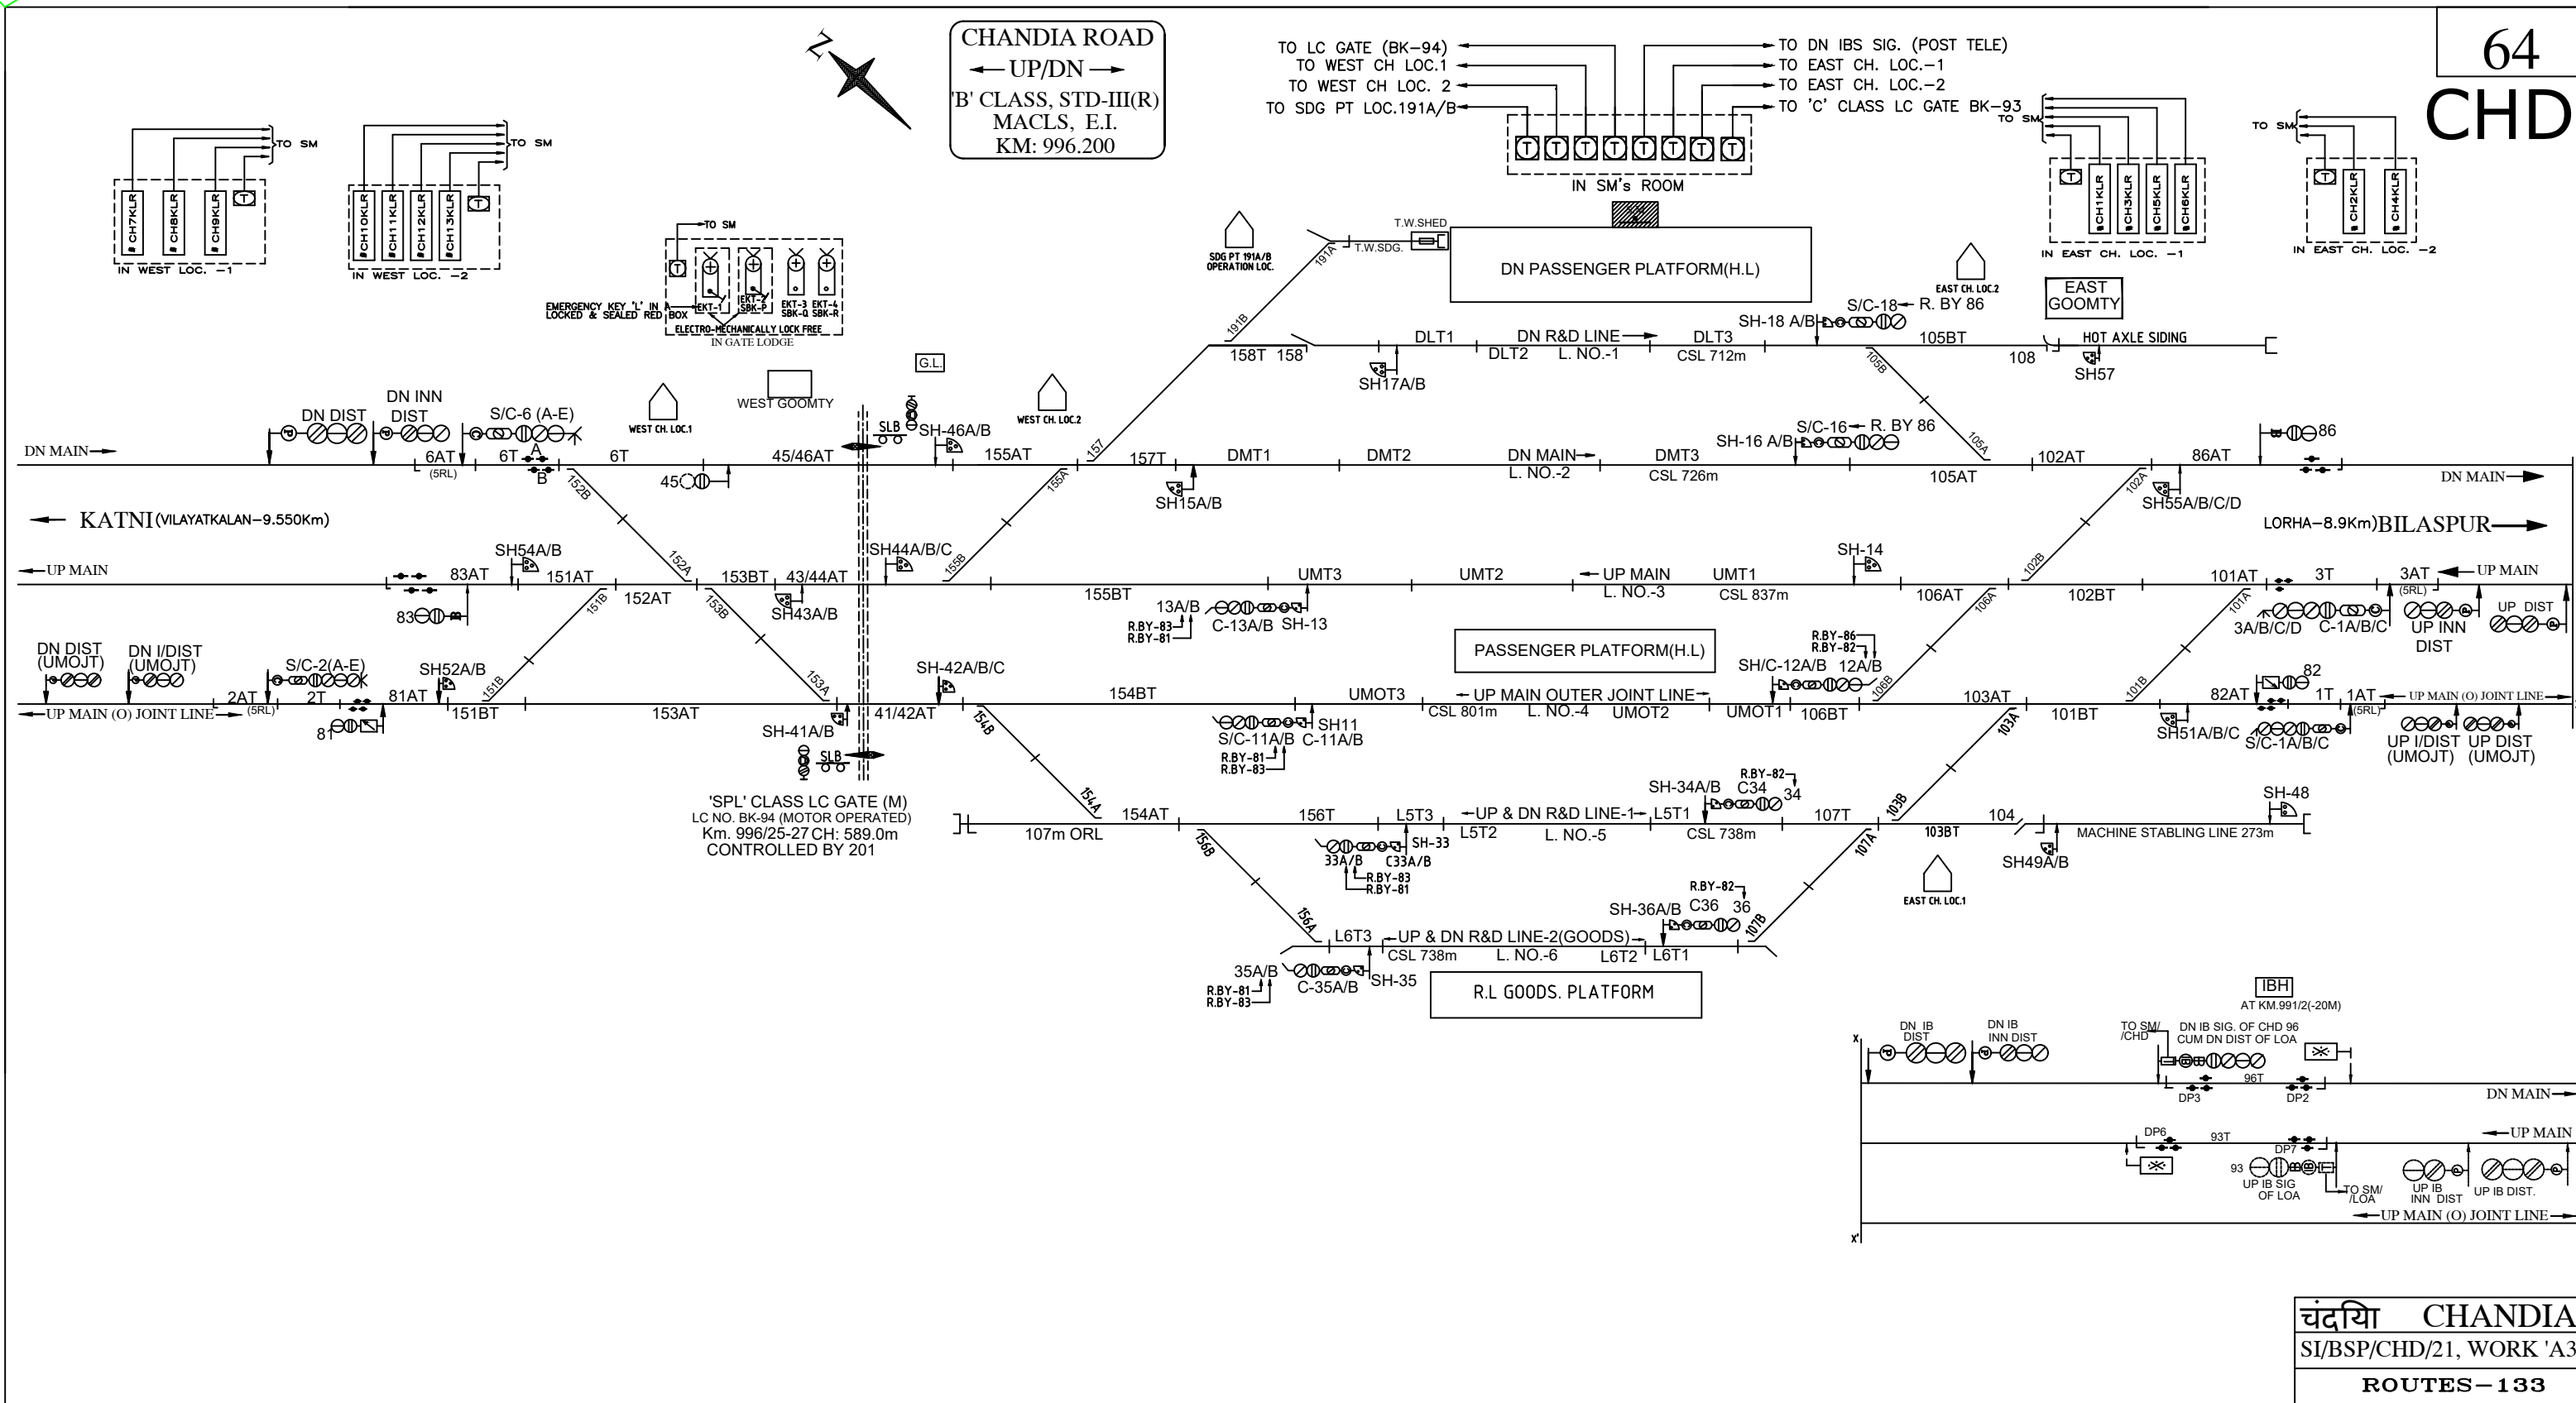


VILAYATKALAN ROAD

← UP/DN →

'B' CLASS, STD-III
MACLS, EI
KM.1005.750


65

VYK

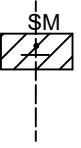


DN PASSENGER PLATFORM (R.L)

UP PASSENGER PLATFORM(R.L)

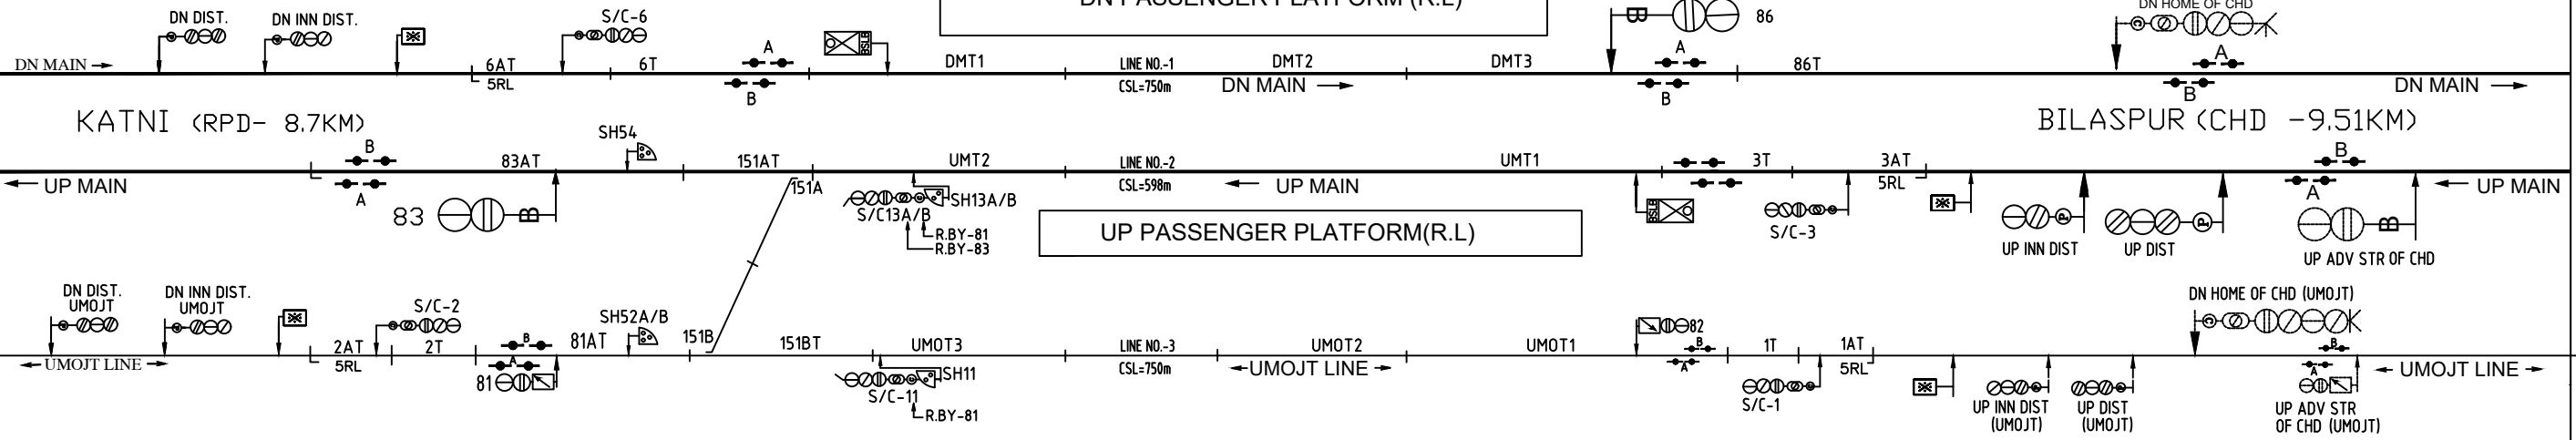

वलियताकलानVILAYATKALAN
S.I/BSP/VYK/22,W.NO.'A1'
ROUTES-25

66

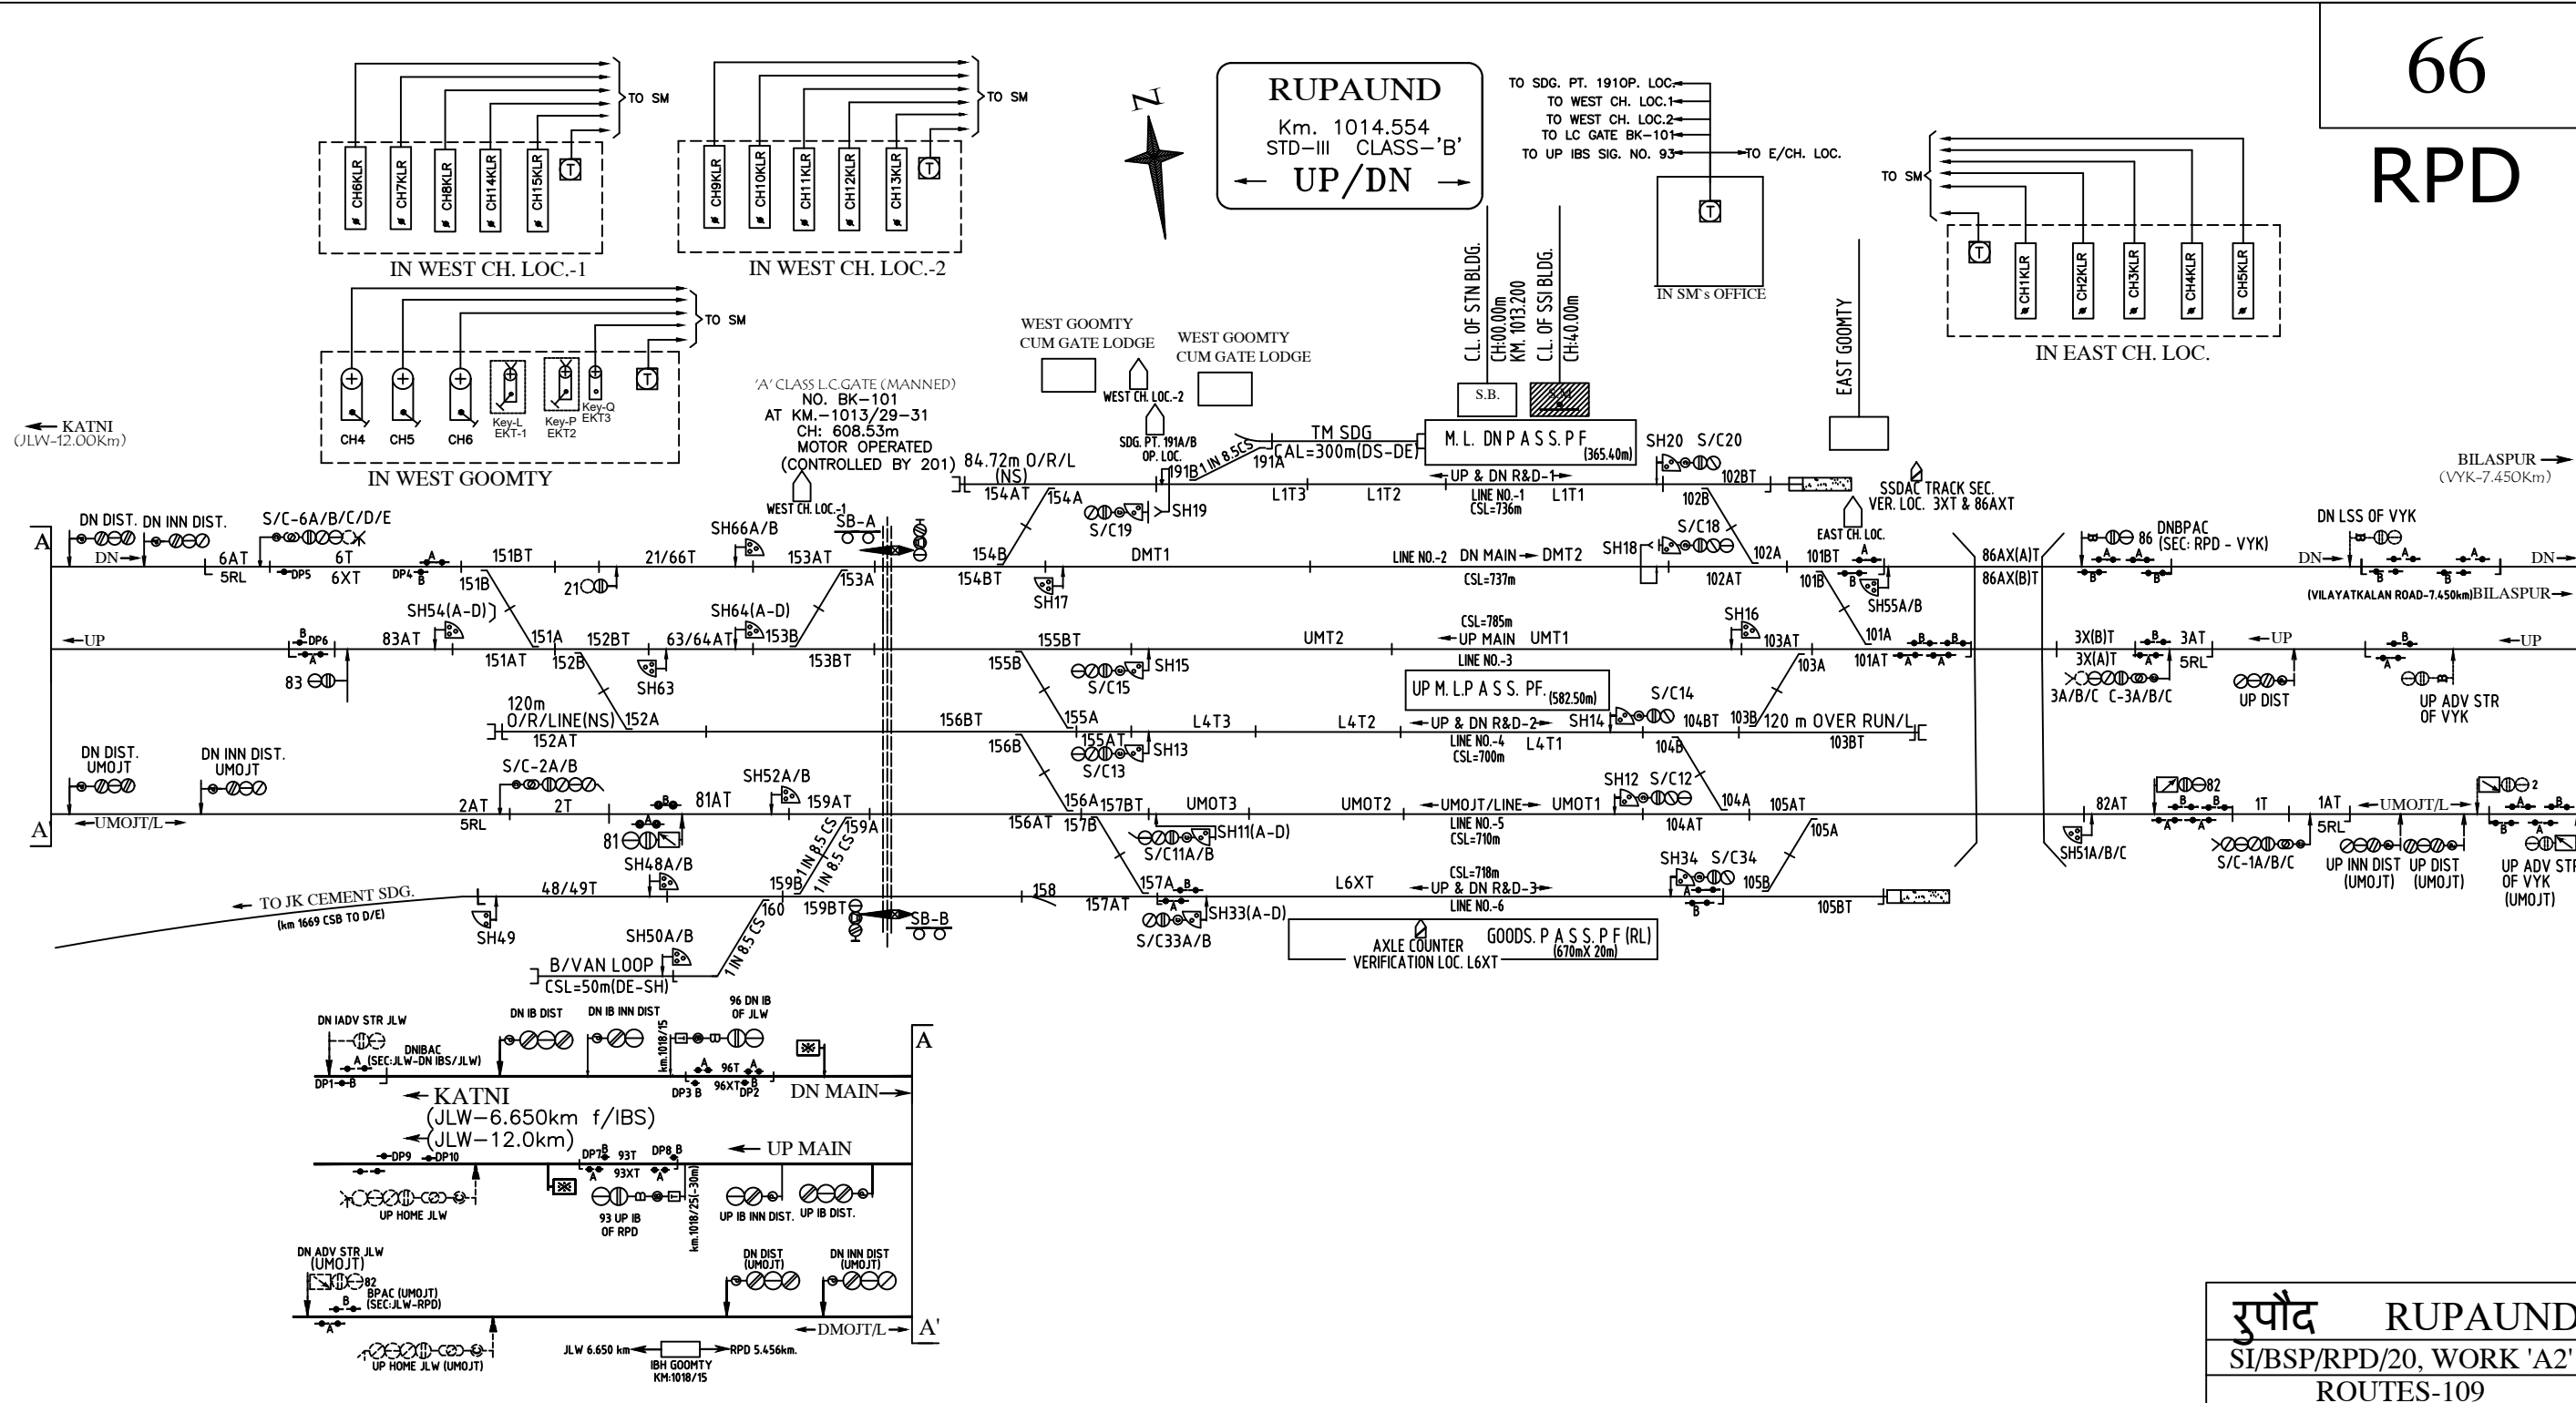

रुपौंद	RUPAUND
SI/BSP/RPD/20, WORK 'A2'	
ROUTES-109	

