PRODUCED BY AN AUTODESK EDUCATIONAL PRODUCT

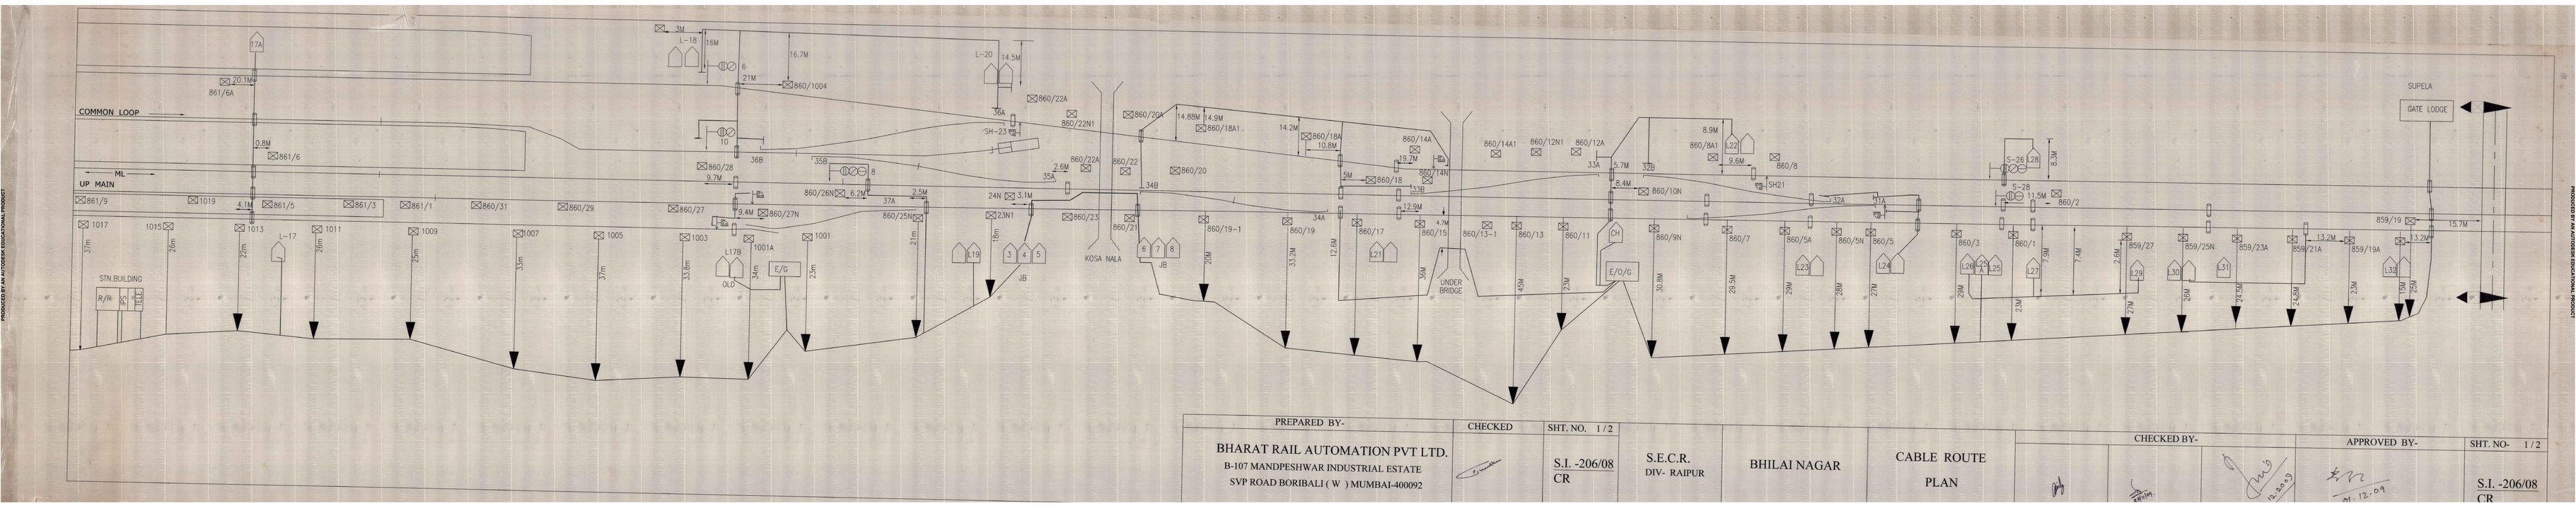

PREPARED BY-	CHECKED	SHT. NO. 1 / 2				CHECKED BY-			APPROVED BY-	SHT. NO- 1 / 2
BHARAT RAIL AUTOMATION PVT LTD. B-107 MANDPESHWAR INDUSTRIAL ESTATE SVP ROAD BORIBALI (W) MUMBAI-400092		S.I. -206/08 CR	S.E.C.R. DIV- RAIPUR	BHILAI NAGAR	CABLE ROUTE PLAN				01.12.09	S.I. -206/08 CR

PRODUCED BY AN AUTODESK EDUCATIONAL PRODUCT
PRODUCED BY AN AUTODESK EDUCATIONAL PRODUCT
PRODUCED BY AN AUTODESK EDUCATIONAL PRODUCT