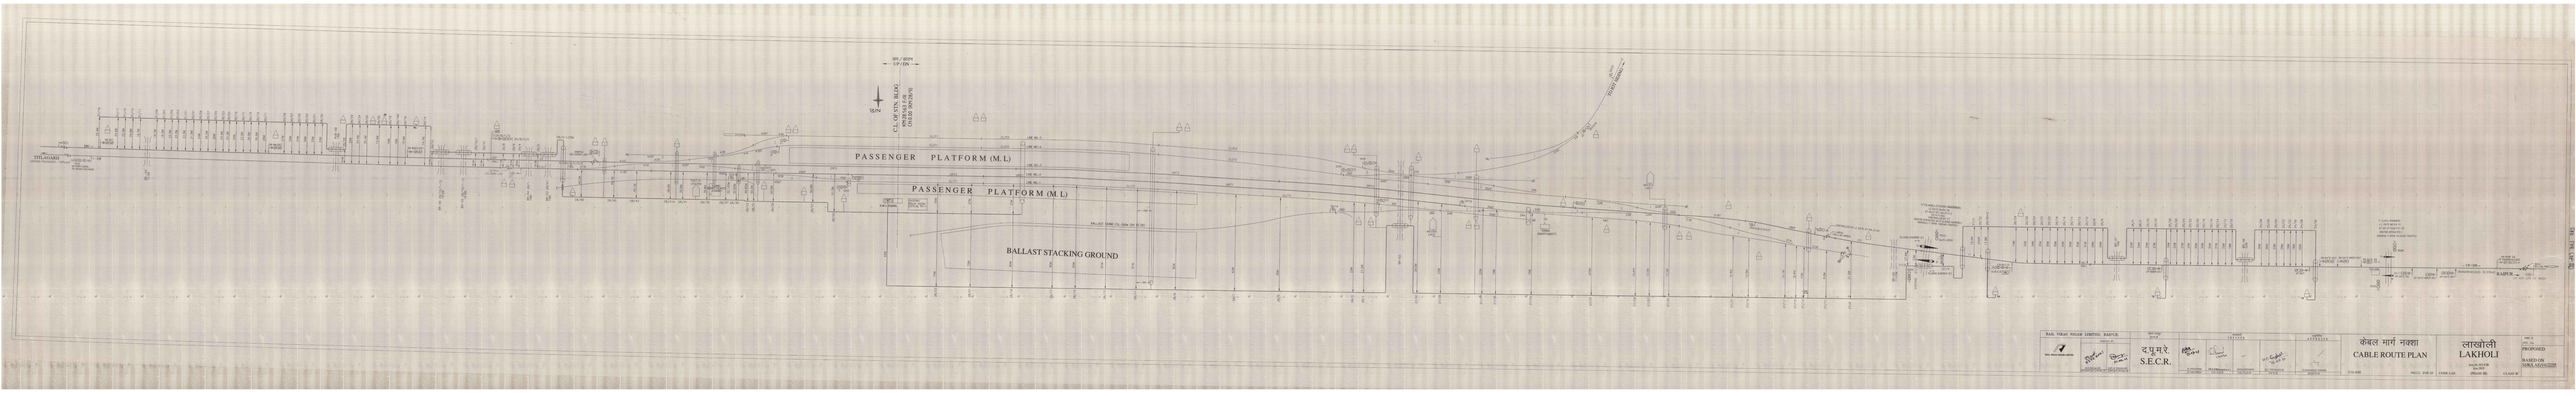
PASSENGER PLATFORM (M.L)
PASSENGER PLATFORM (M.L)
BALLAST STACKING GROUND
CL OF STN. BLDG
TELAGARH
RAIPUR
BAIL VIKAS NIGAM LIMITED, RAIPUR.
S.E.C.R.
केबल मार्ग नक्शा
CABLE ROUTE PLAN
लाखोली
LAKHOLI
PROPOSED
BASED ON
SURVEY