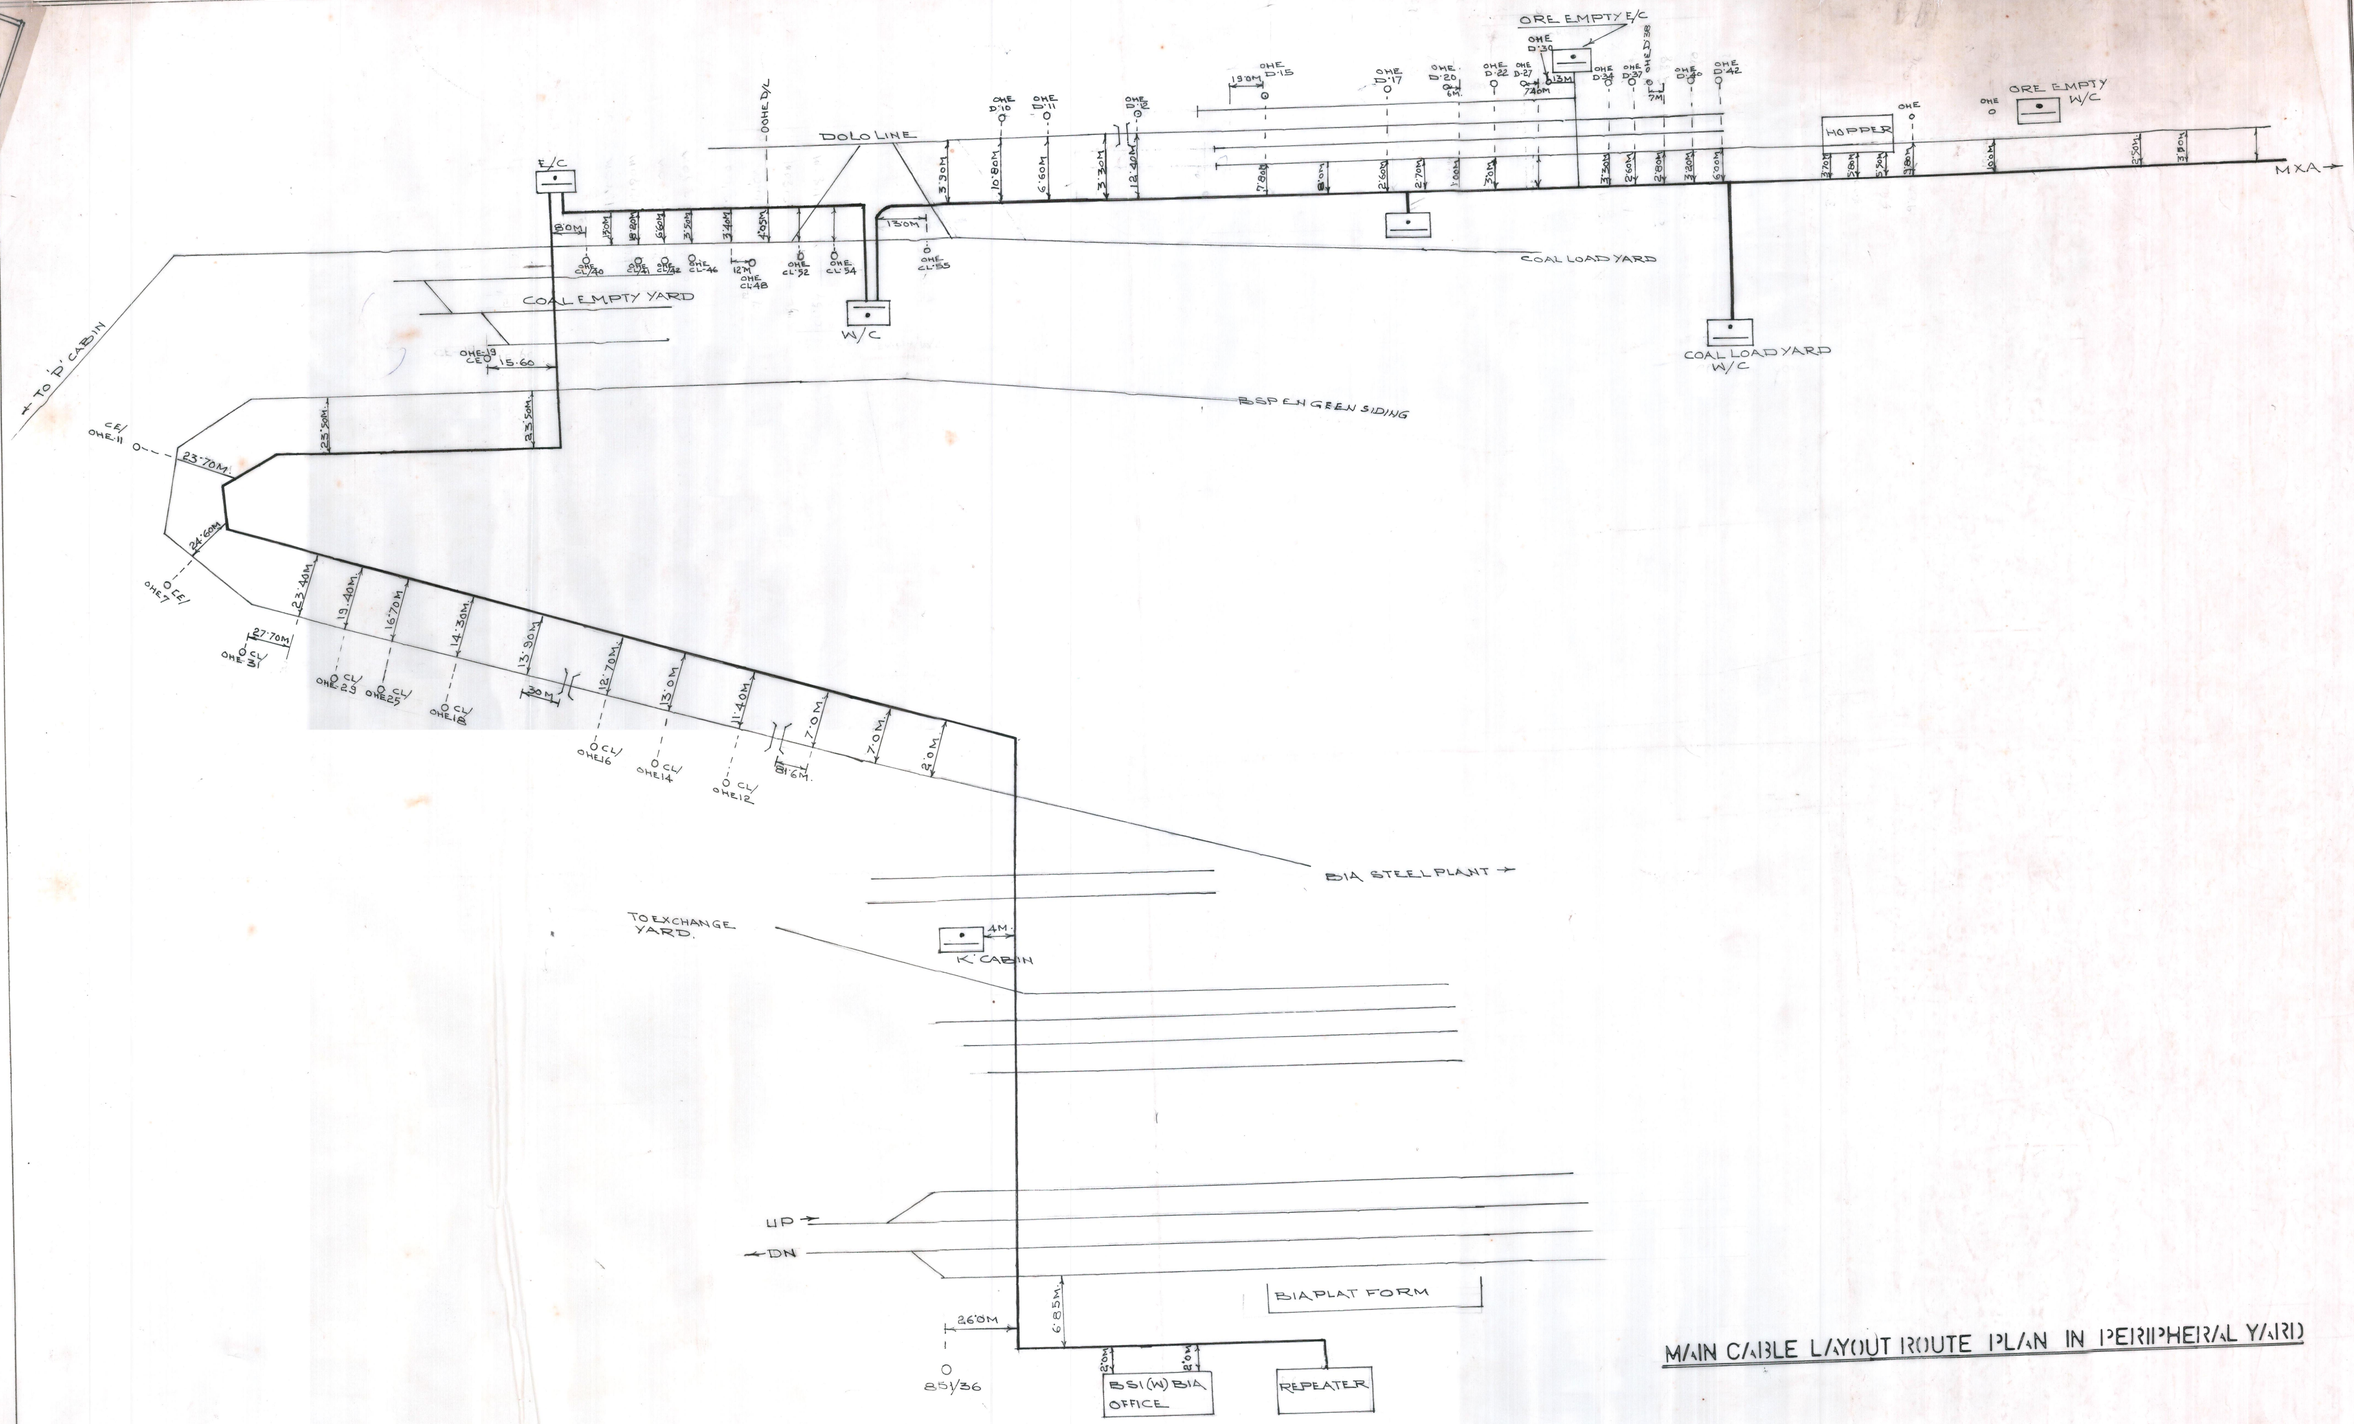

MAIN CABLE LAYOUT ROUTE PLAN IN PERIPHERAL YARD

(I) 993 Inner Valley Map